PROJECT REFERENCE NO.	SHEET
38688.1.2 (I-0914BA)	3

SITE PLAN
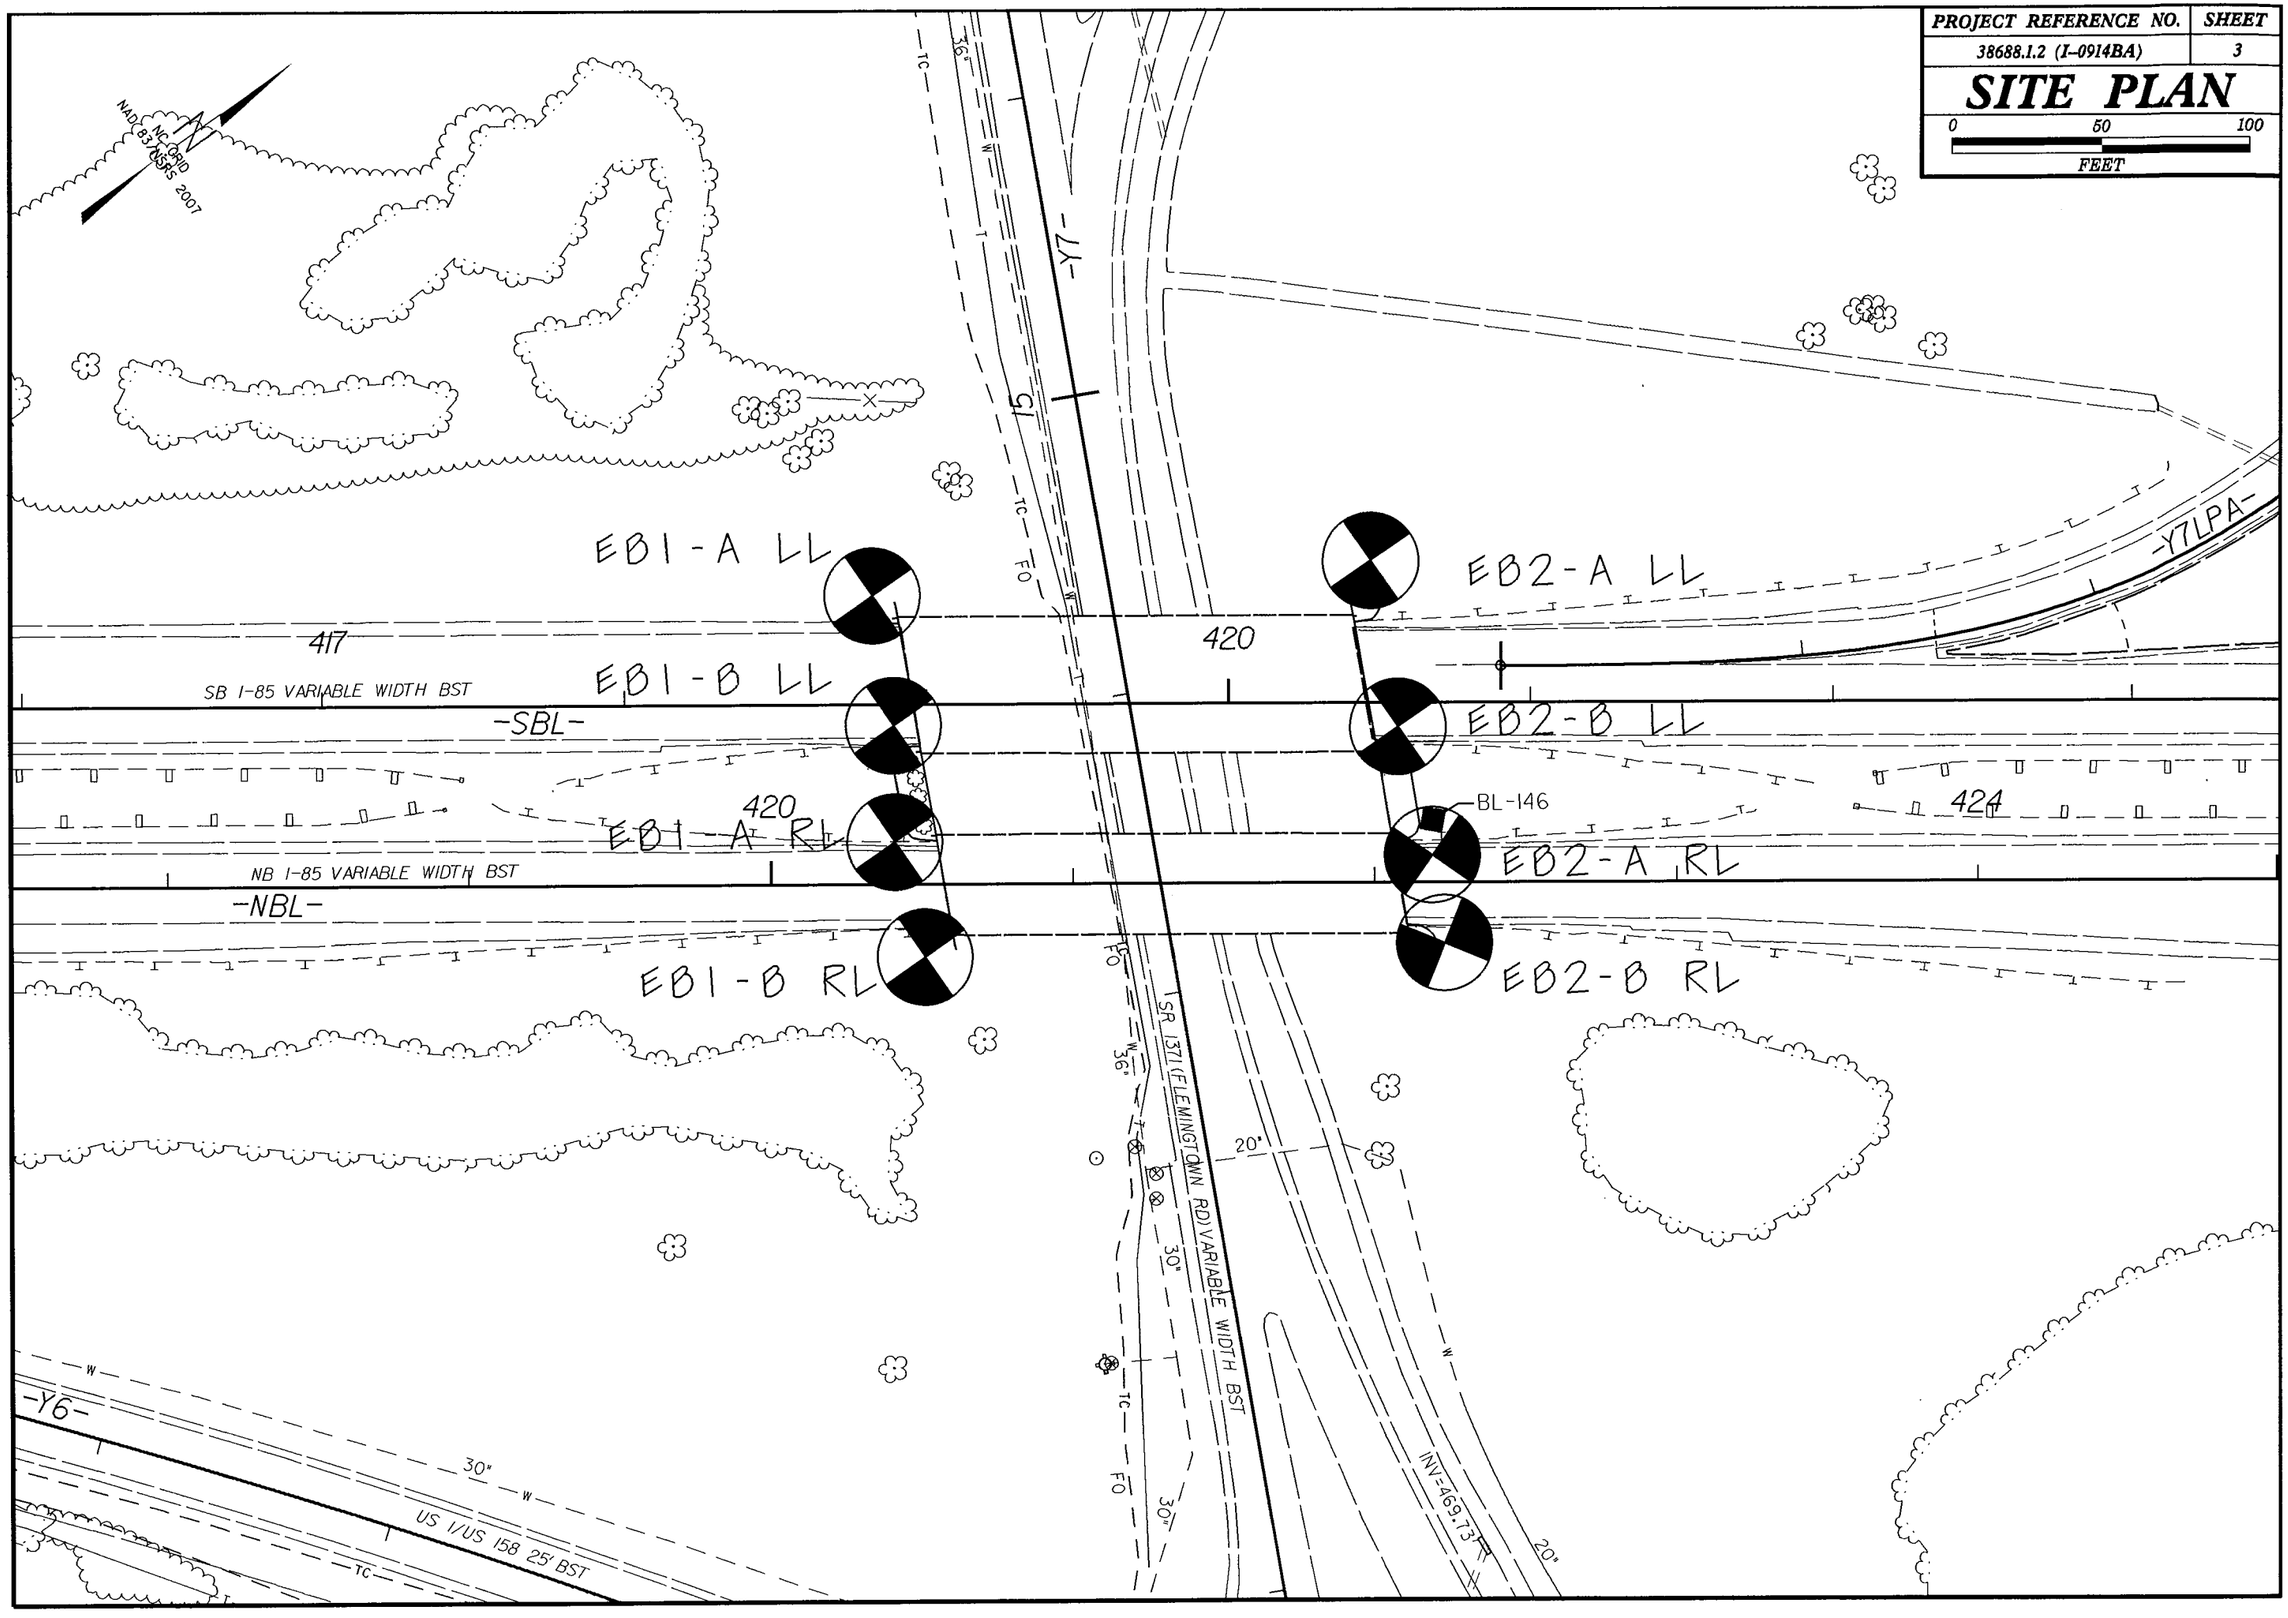
0 50 100
FEET