PROJECT REFERENCE NO.	SHEET
38688.1.2 (I-0914BA)	4

PROFILE BORINGS PROJECTED ALONG -NBL-

0 20 40
FEET
VE = 2:1

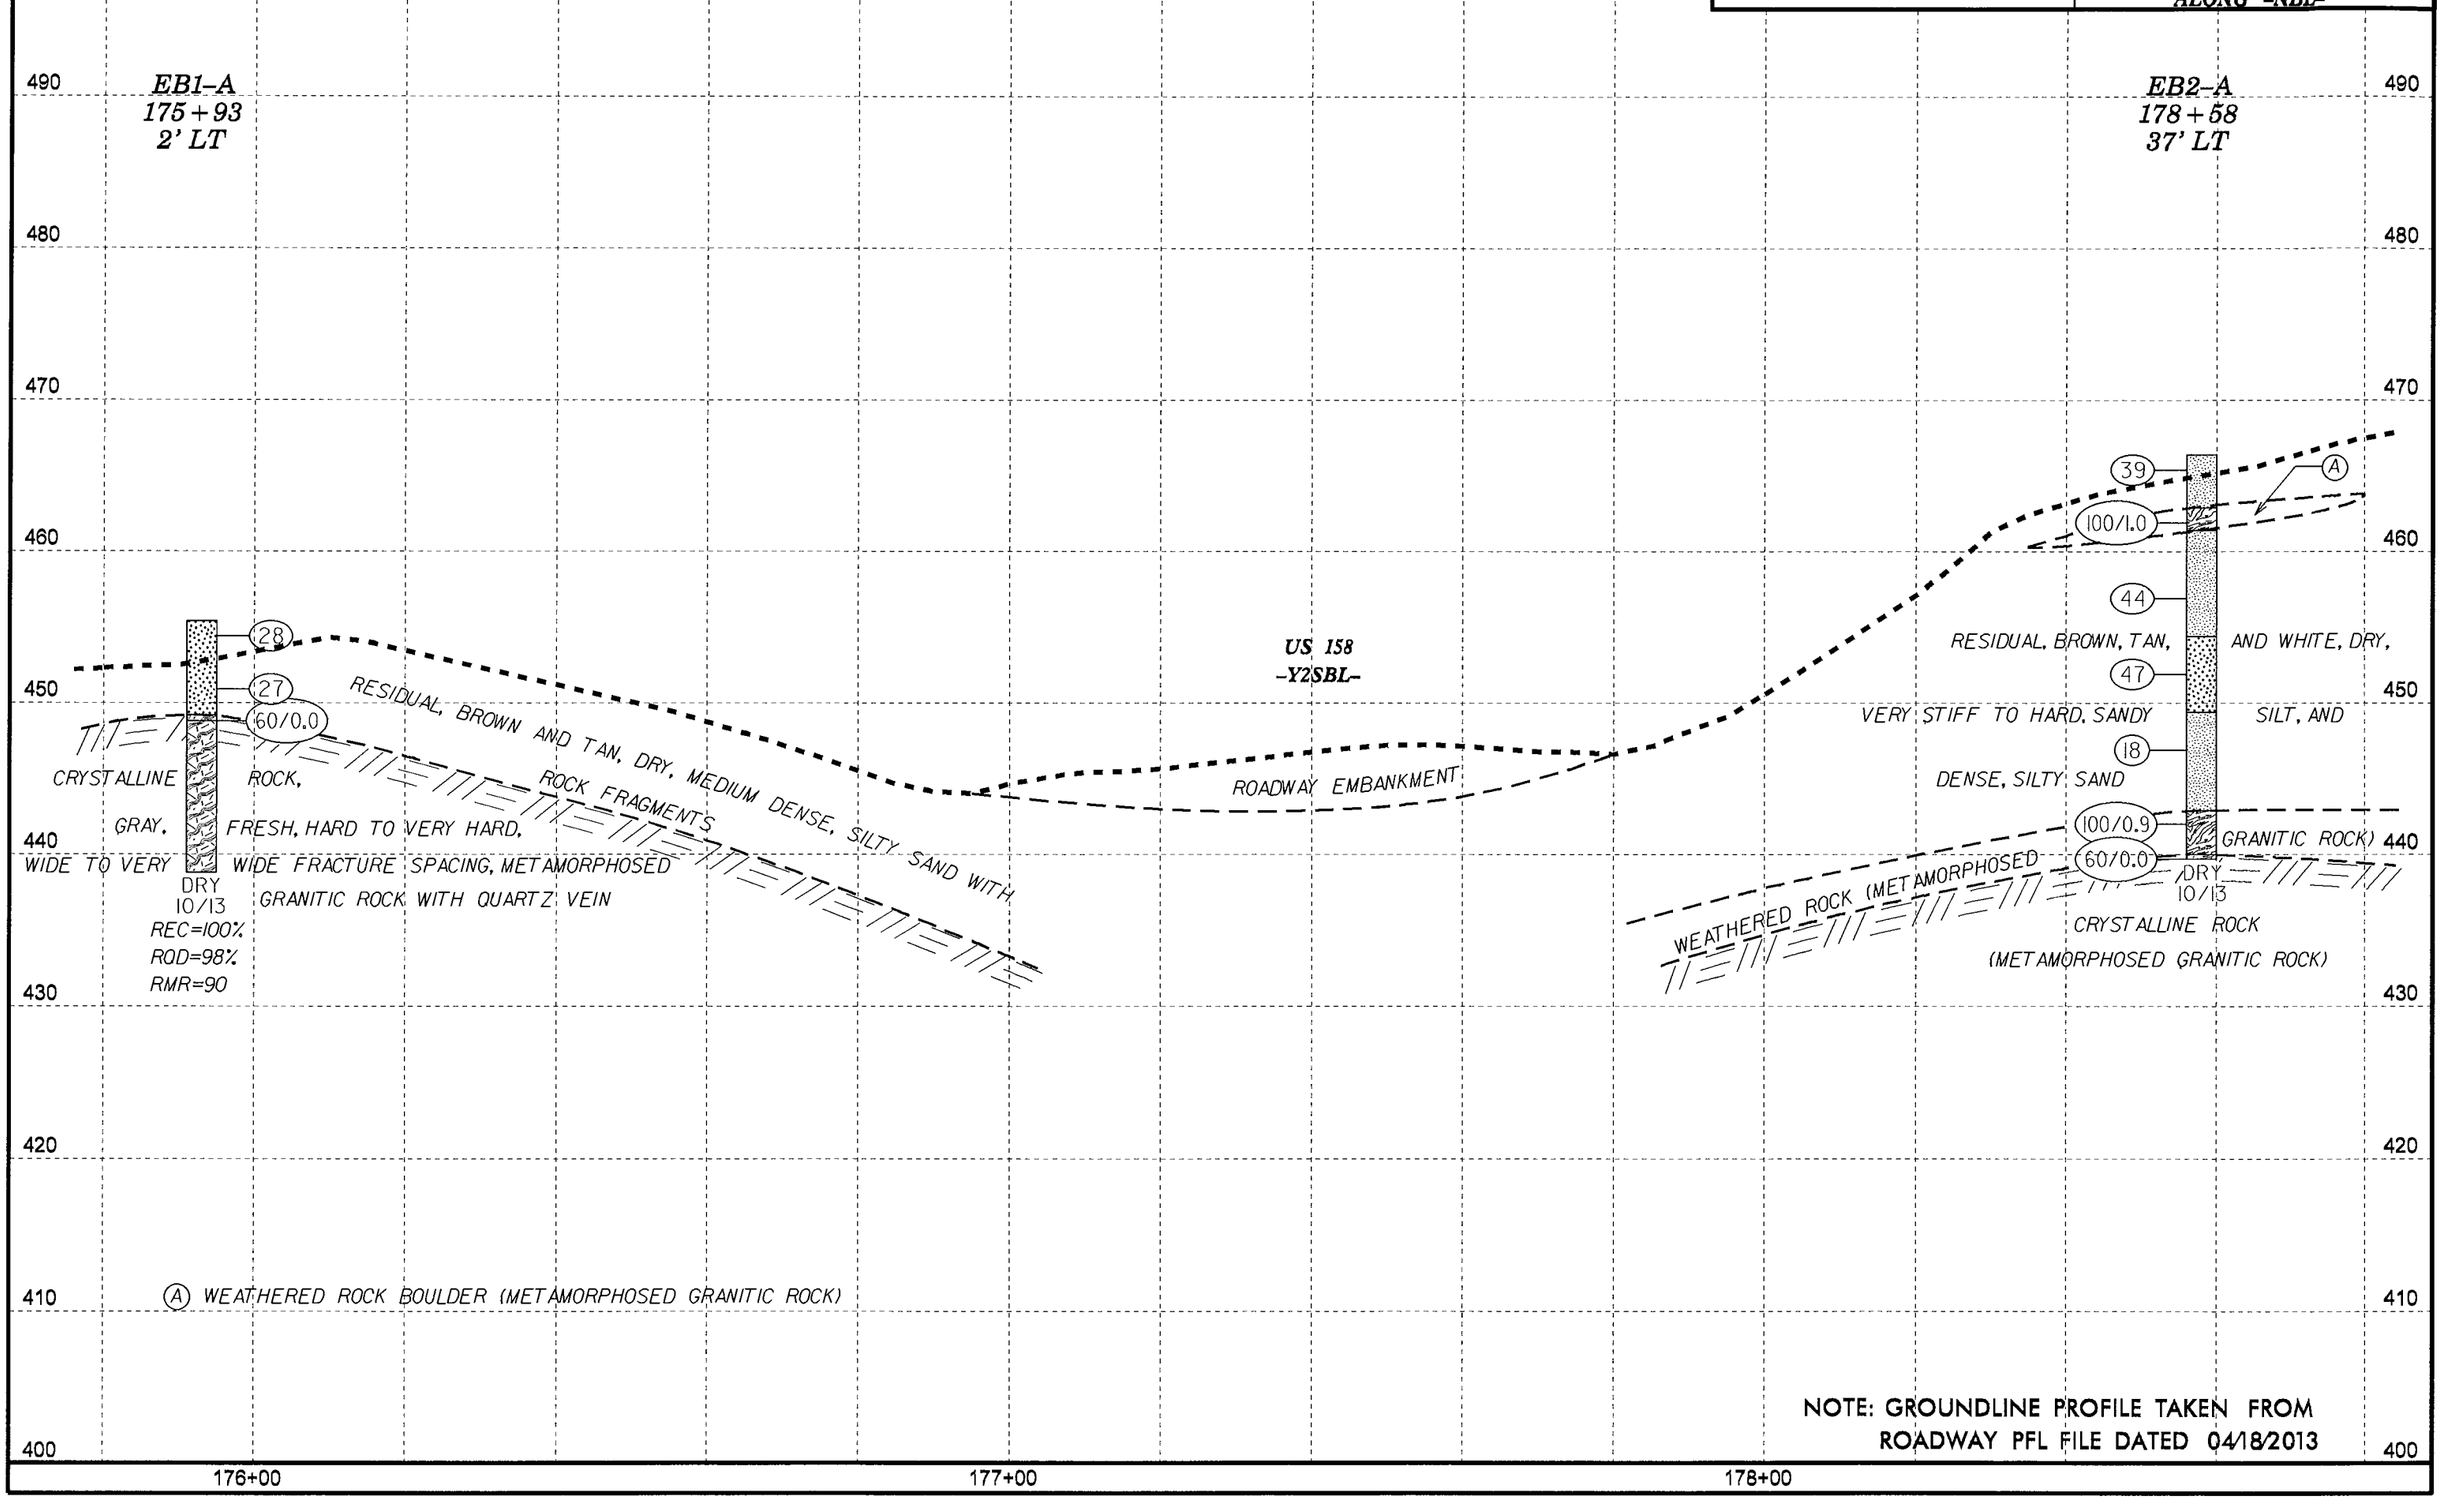

NOTE: GROUNDLINE PROFILE TAKEN FROM ROADWAY PFL FILE DATED 04/18/2013