HORIZ. SCALE (FEET) 0 20 40

VE = 2:1

CROSS SECTION AT -NBL- STATION 566+50

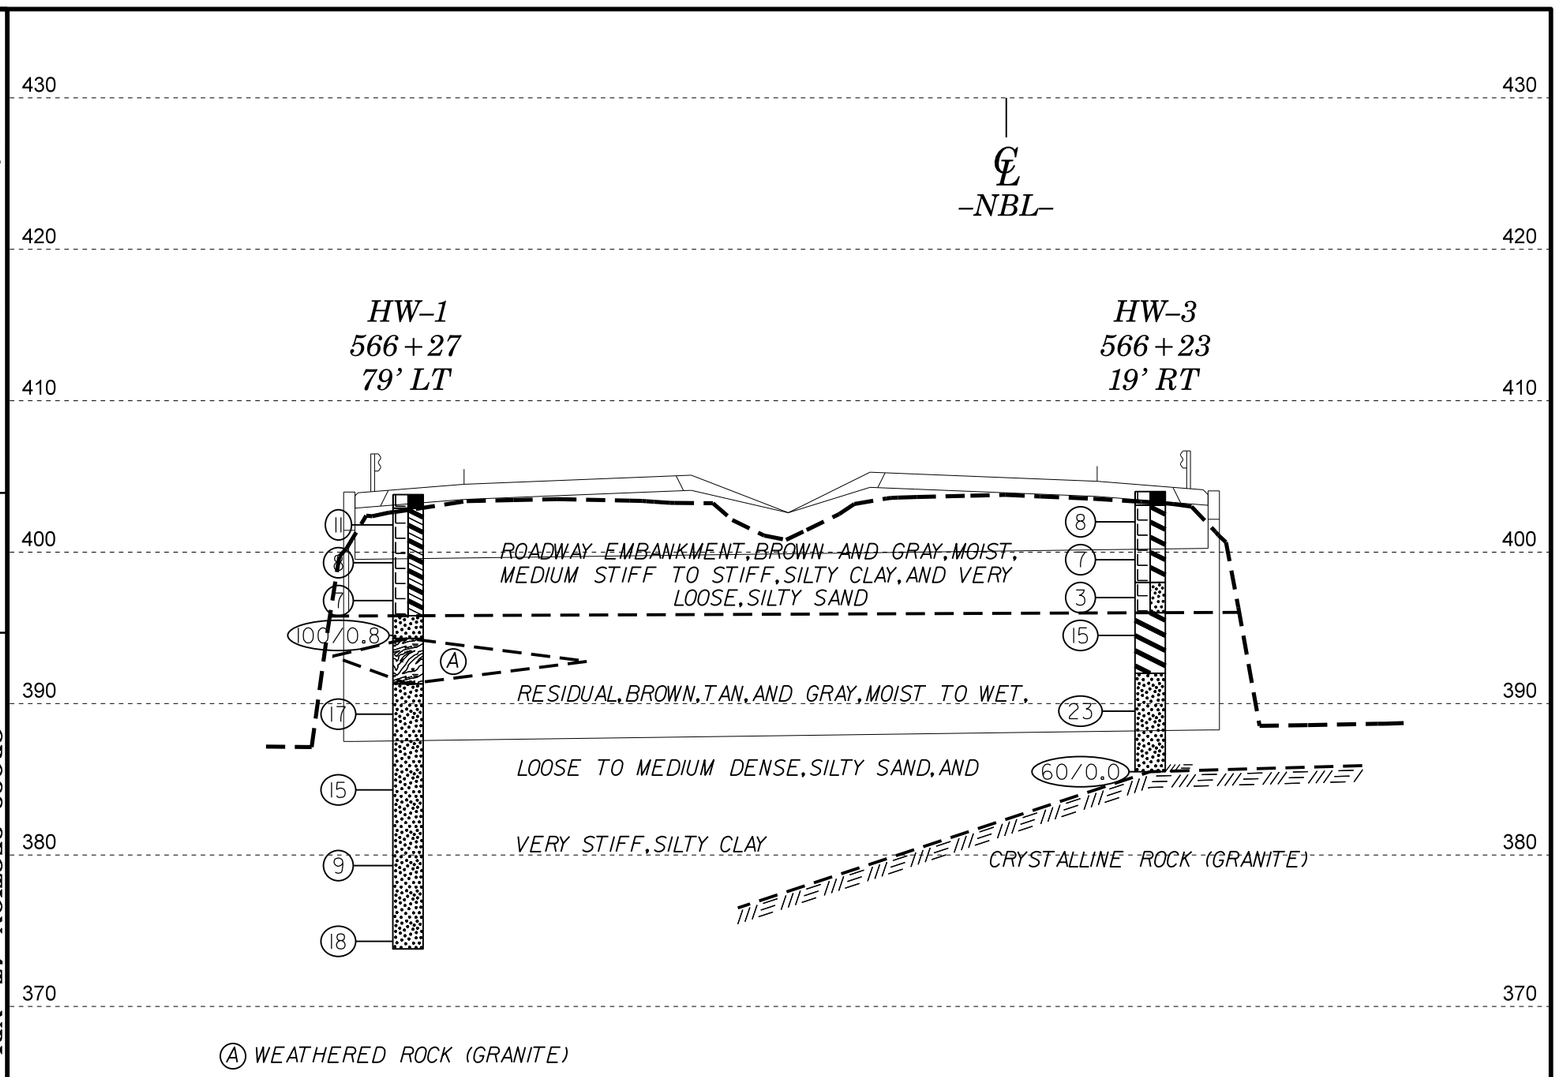

HORIZ. SCALE (FEET) 0 20 40

VE = 2:1

CROSS SECTION AT -NBL- STATION 566+50

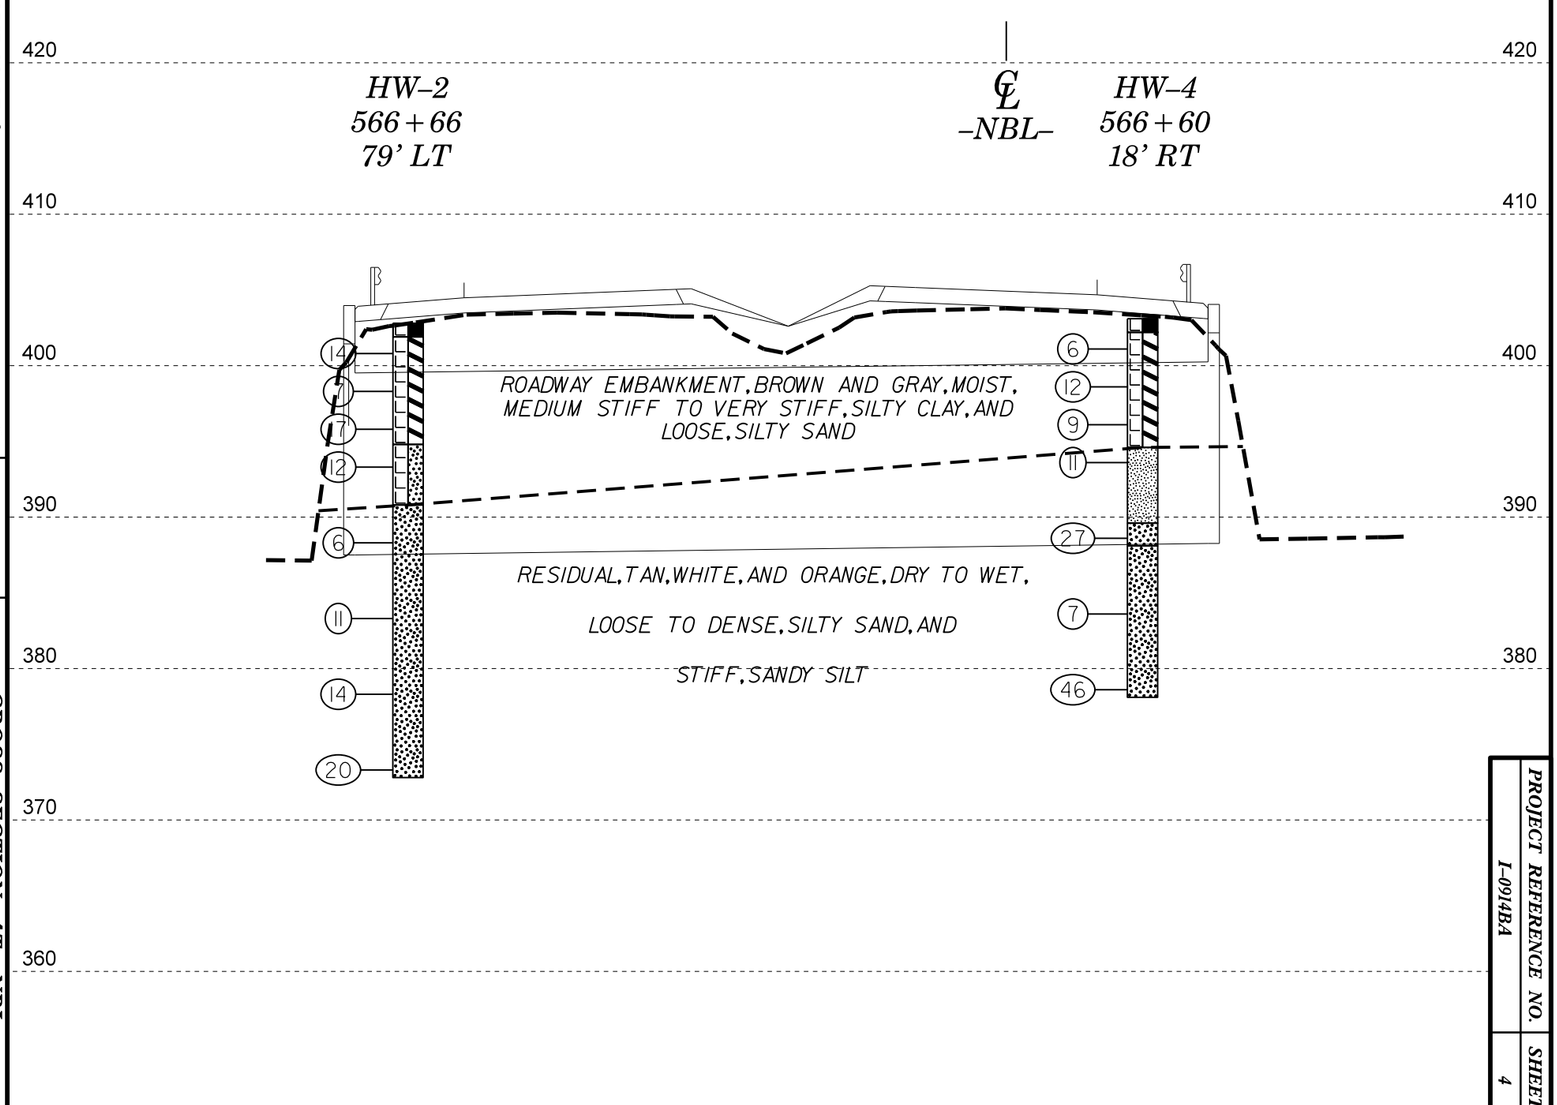

PROJECT REFERENCE NO.	SHEET
I-0914BA	4