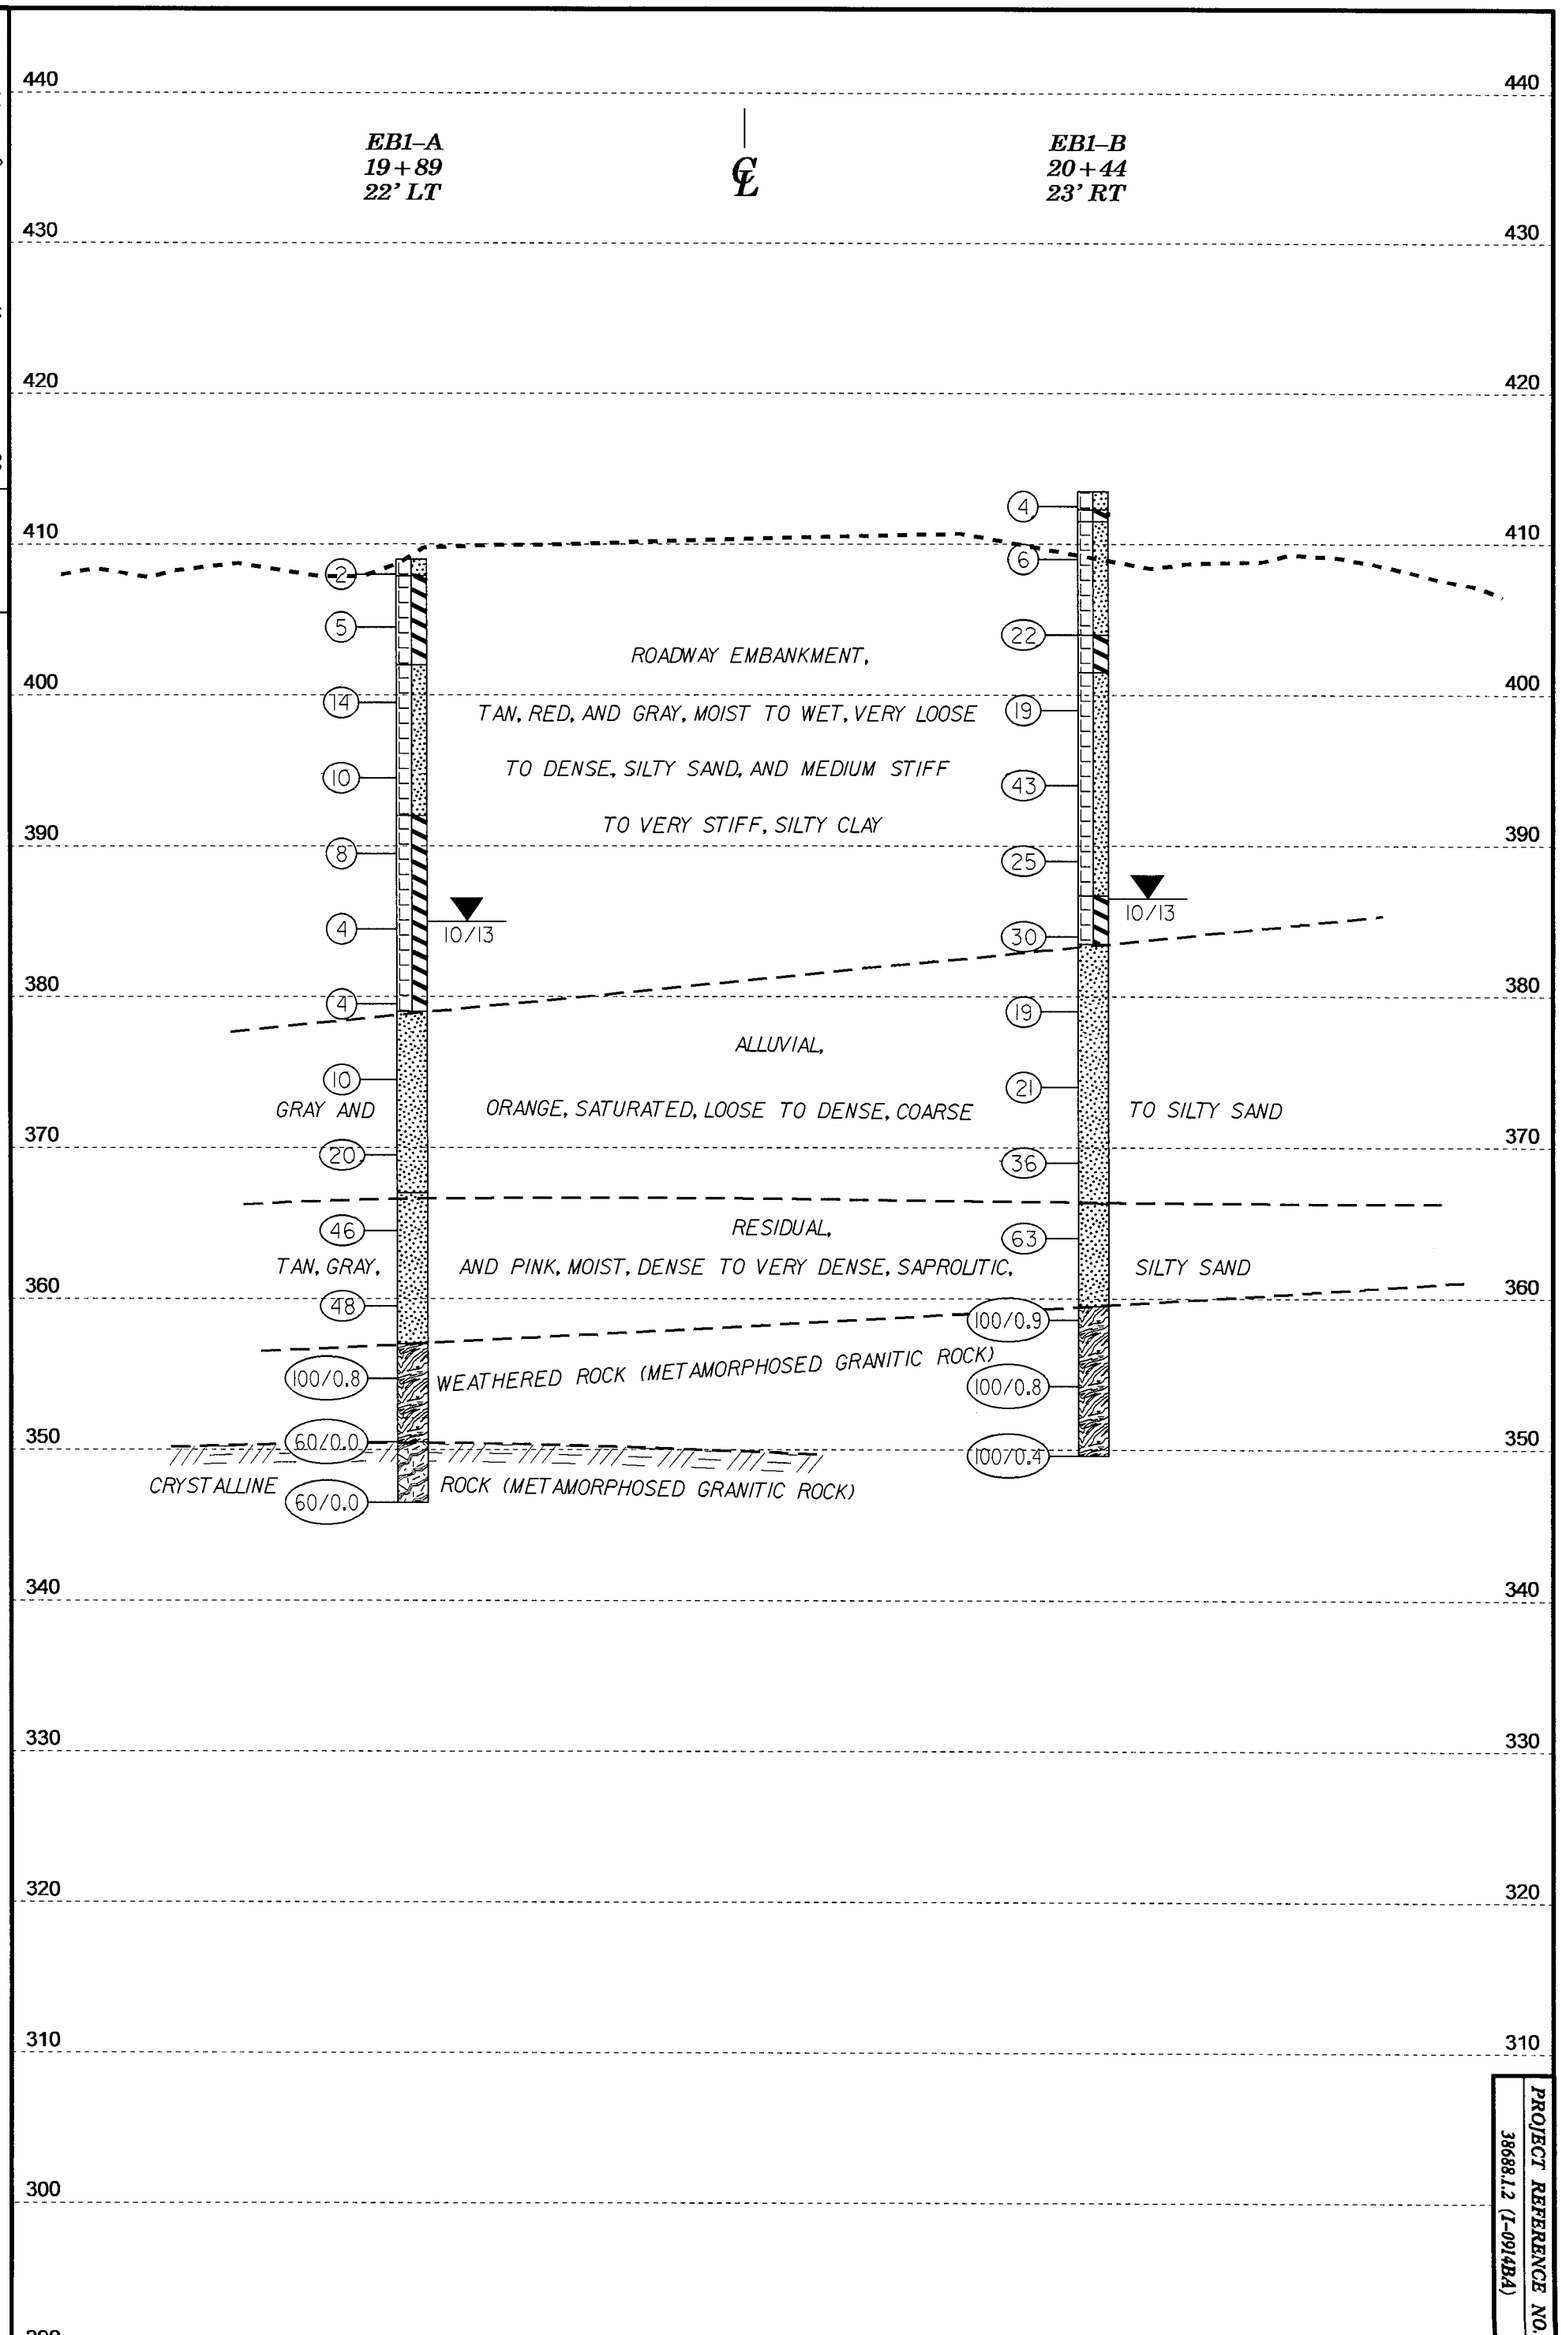

NOTE: GROUNDLINE AT PROPOSED BENT GENERATED BY GEU FROM .TIN FILE DATED 06/06/2013

SKEW=41°25'52"

CROSS SECTION THROUGH END BENT 1

PROJECT REFERENCE NO. 38688.1.2 (I-0914B4)

SHEET 5