PROJECT REFERENCE NO.	SHEET
38688.1.2 (I-0914BA)	6
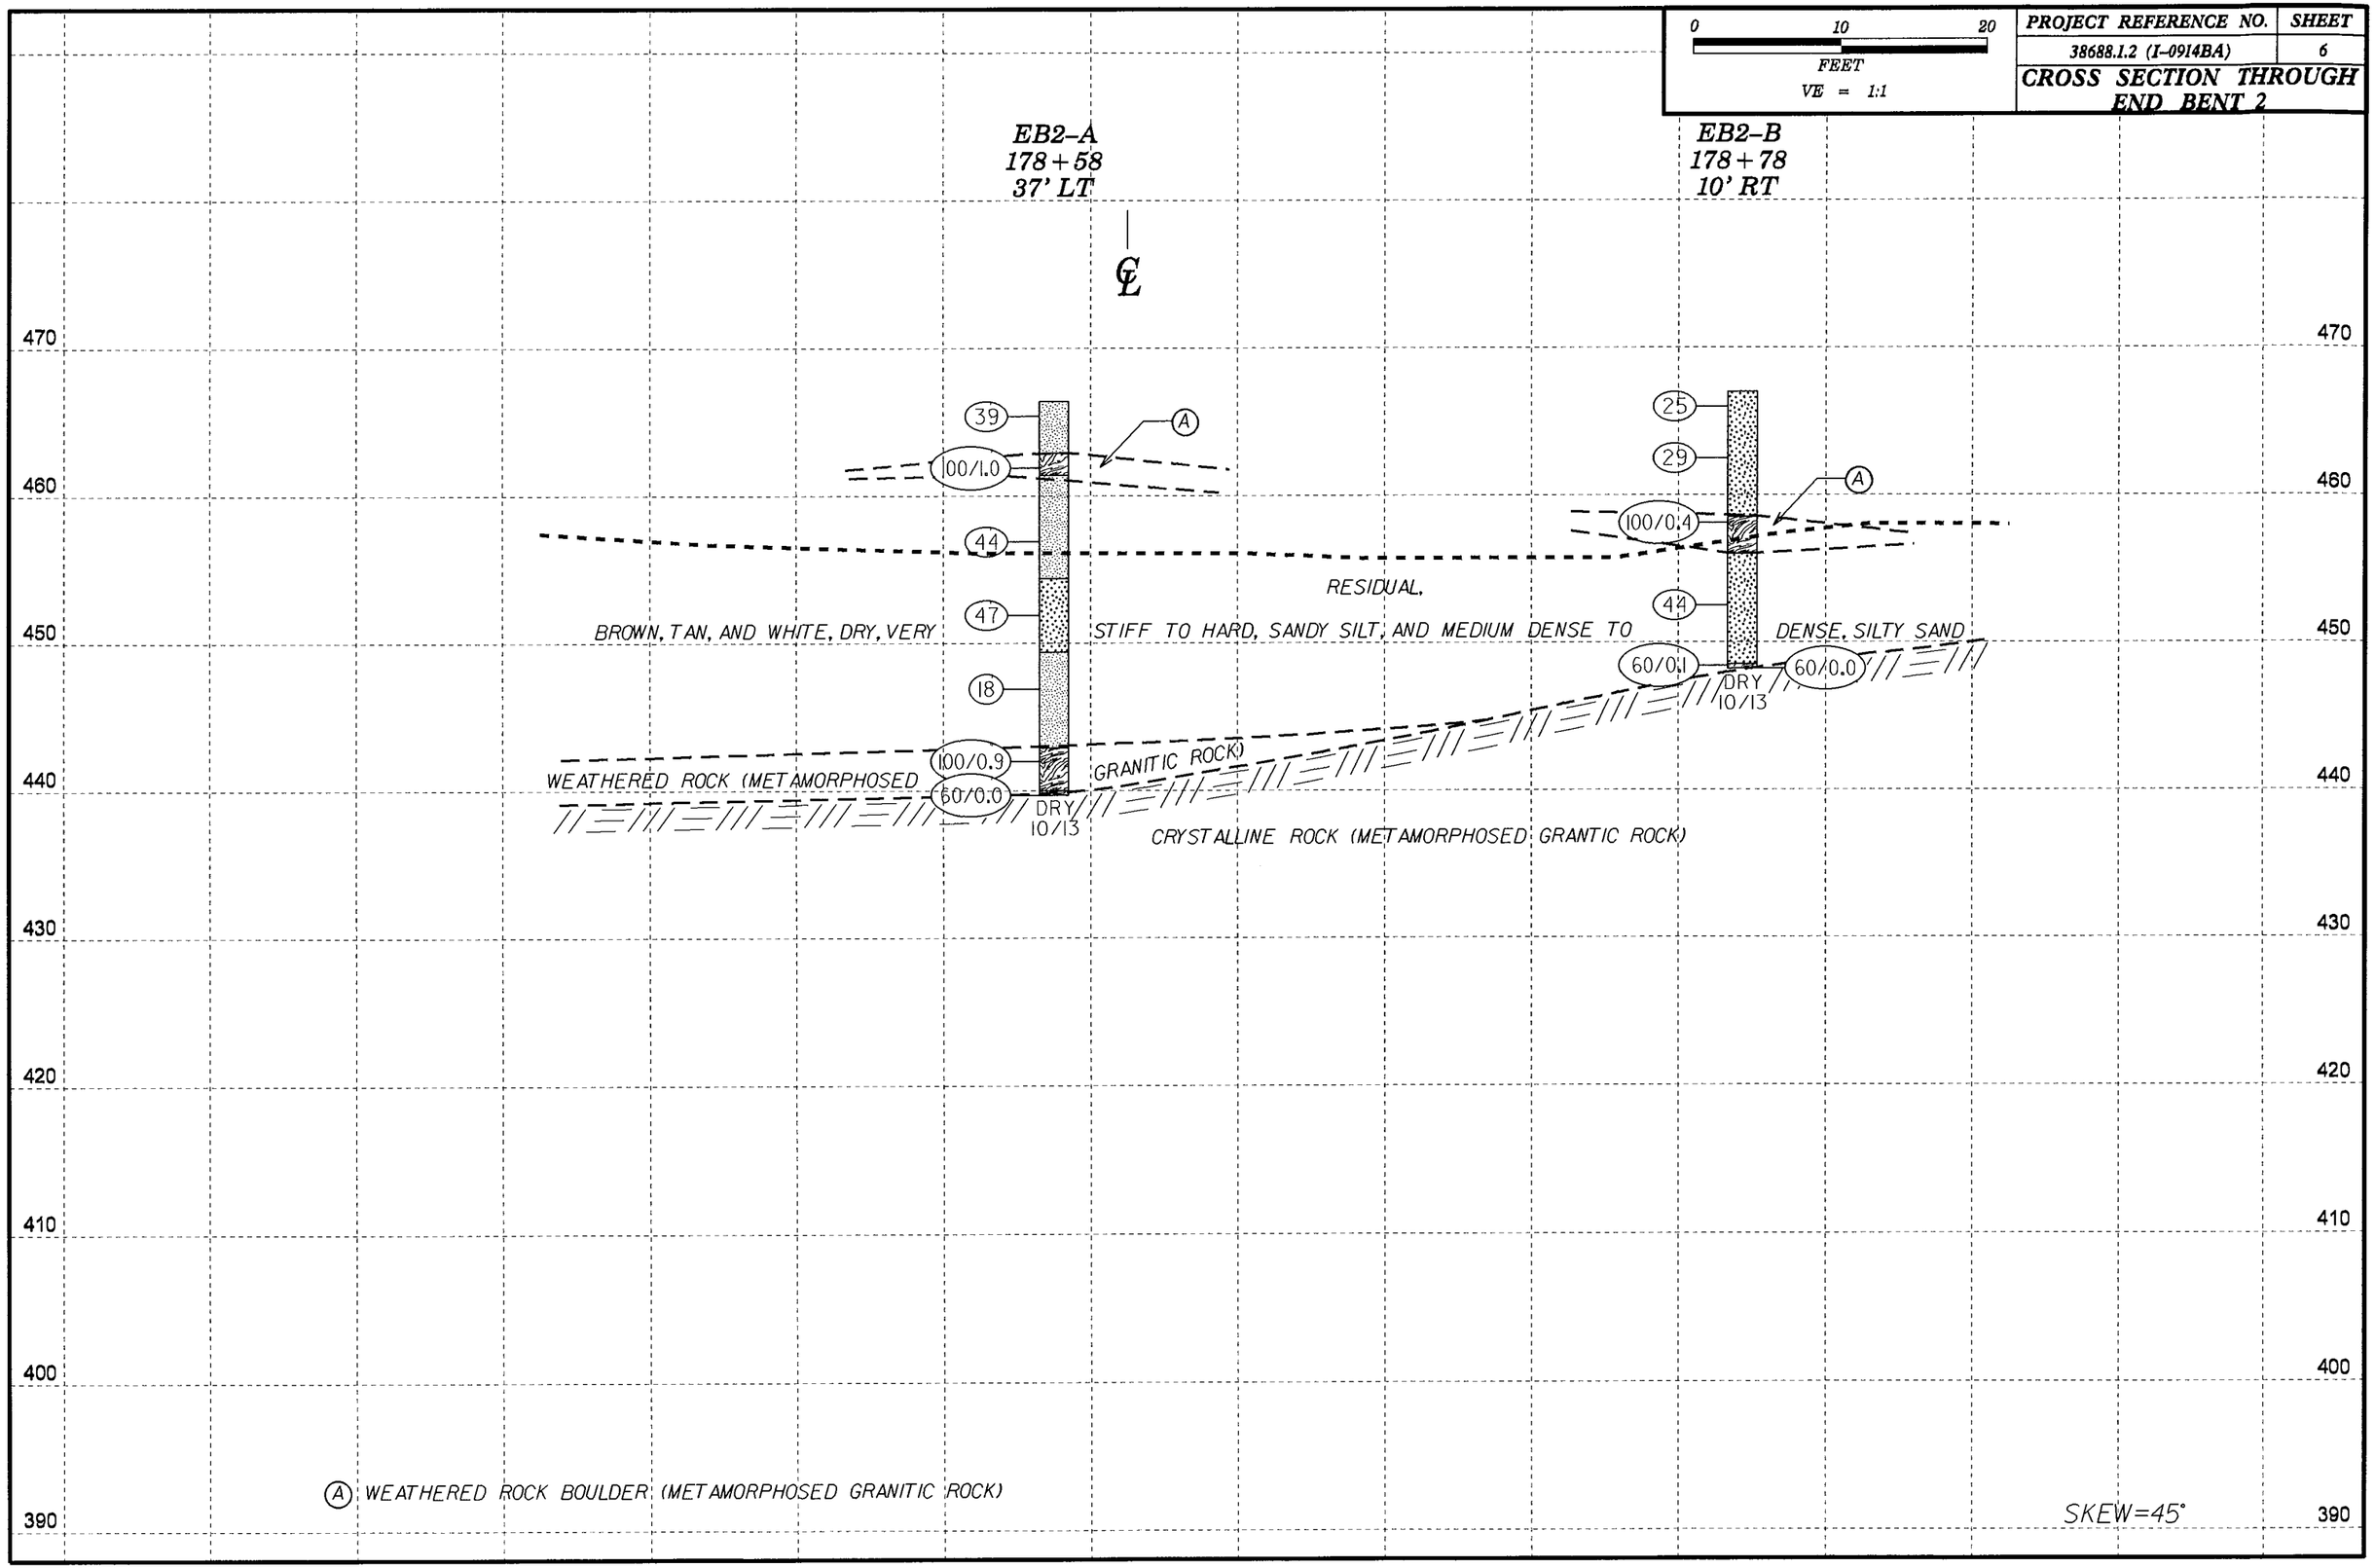
CROSS SECTION THROUGH END BENT 2