HORIZ. SCALE (FEET) 0 10 20

VE = 1:1

CROSS SECTION THROUGH END BENT 1

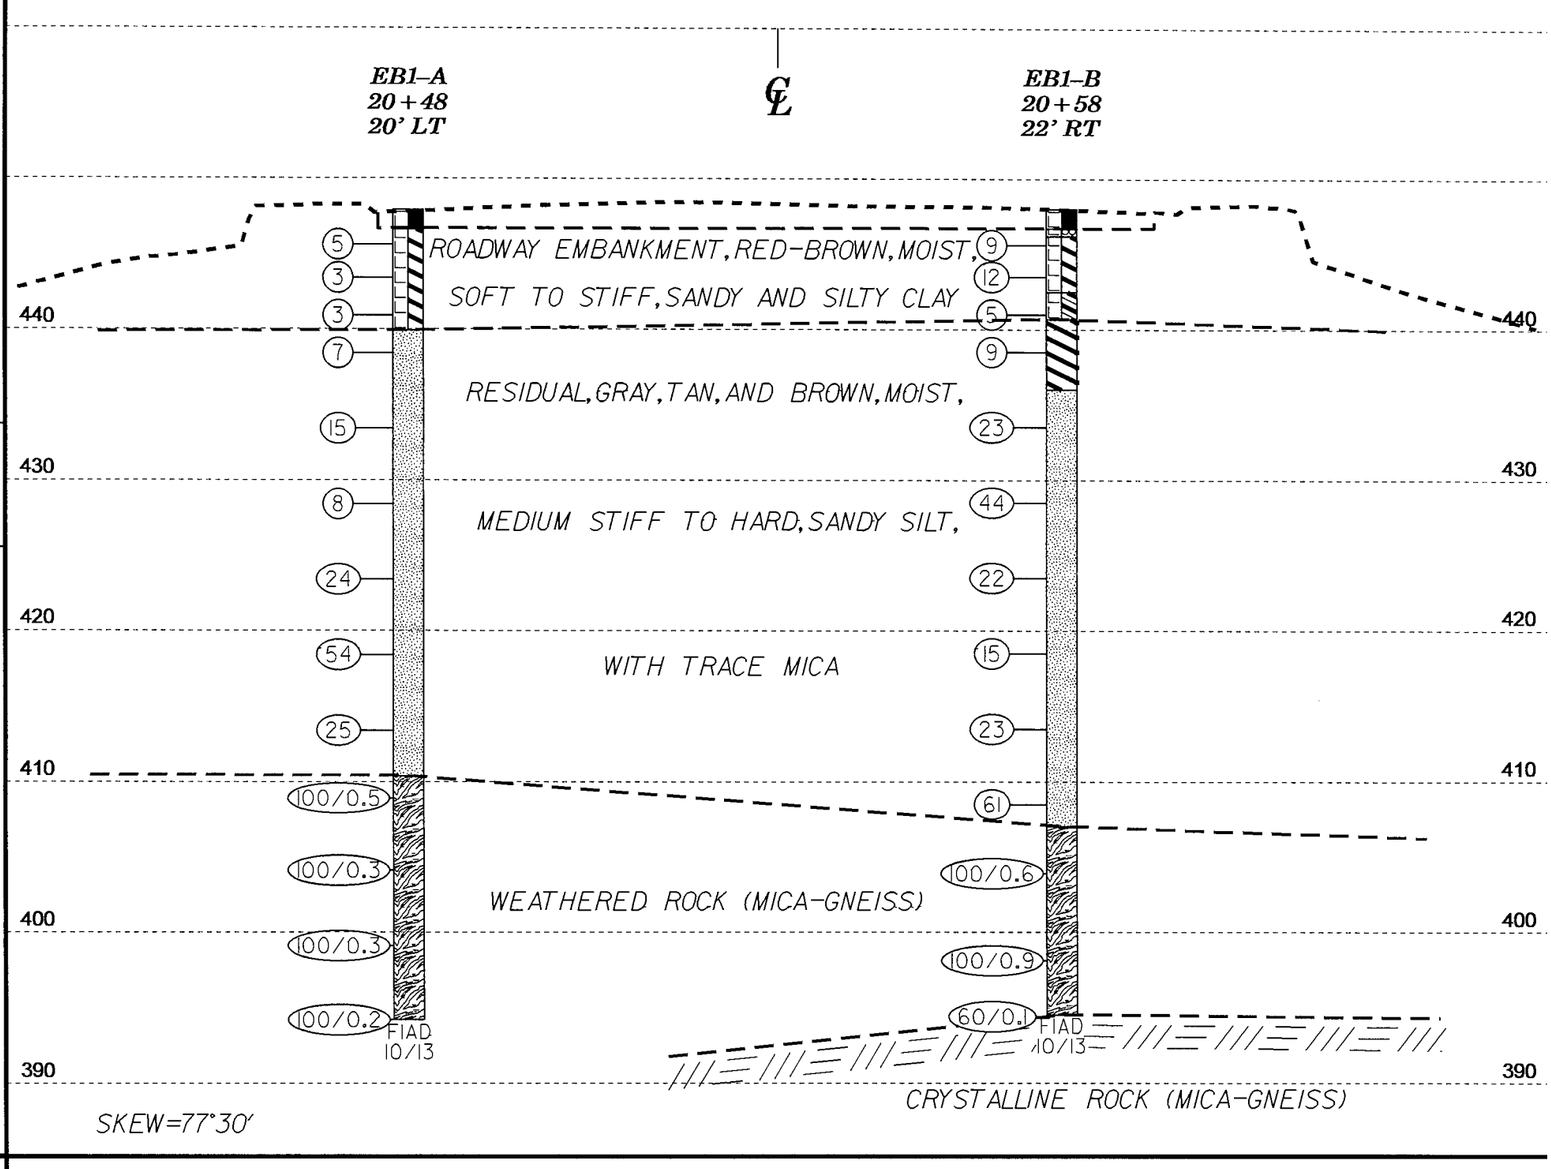

PROJECT REFERENCE NO.	SHEET
38688.1.2 (T-0914BA)	5