TIP PROJECT: B-4659

See Sheet 1-A For Index of Sheets

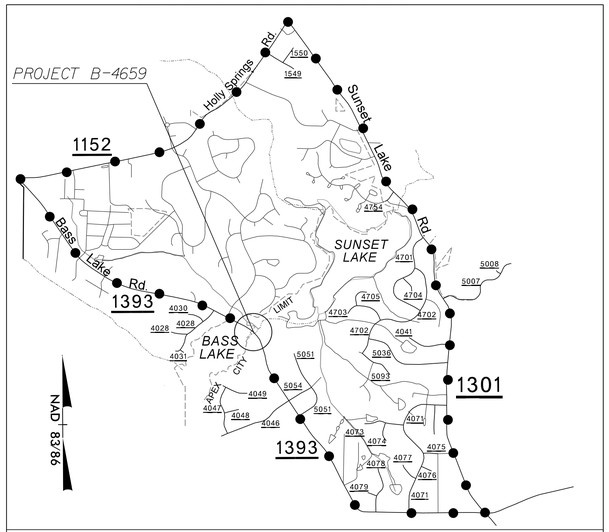

VICINITY MAP

STATE OF NORTH CAROLINA
DIVISION OF HIGHWAYS

T.I.P. NO.	SHEET NO.
B-4659	UO-1

UTILITIES BY OTHERS PLANS
WAKE COUNTY

LOCATION: BRIDGE NO. 373 OVER BASAL CREEK ON SR 1393

TYPE OF WORK: AERIAL POWER, UNDERGROUND FIBER OPTIC, & TELEPHONE, CATV, WATER, AND SANITARY SEWER

DETOUR ROUTE

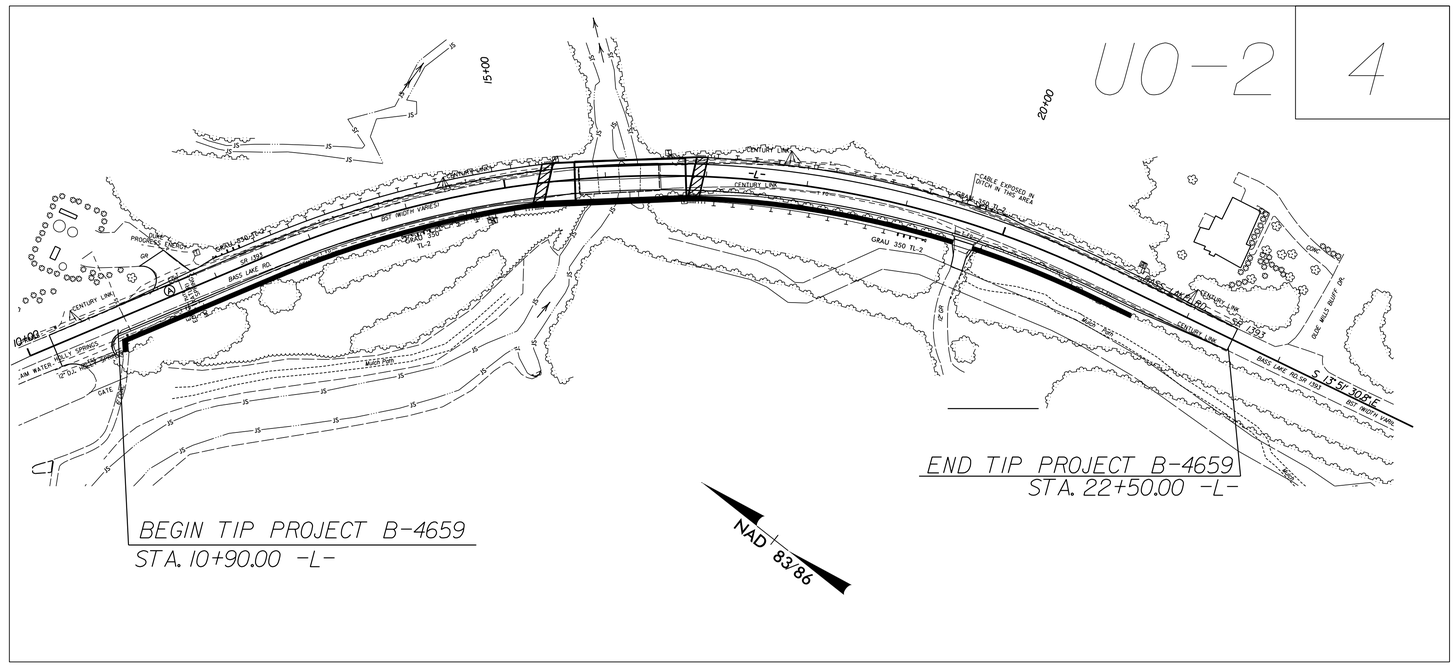

CLEARING LIMITS ON PROJECT SHALL BE PERFORMEDBY LIMITS ESTABLISHED BY METHOD ___

PLANS PREPARED BY:

RK&K

RUMMEL, KLEPPER & KAHL, LLP
900 RIDGEFIELD DRIVE, SUITE 350
RALEIGH, NORTH CAROLINA 27609
NC LICENSE NO. F-0112
1-888-521-4455 OR 919-878-9560

GRAPHIC SCALES

50 25 0 50 100
PLANS

INDEX OF SHEETS

SHEET NO.	*DESCRIPTION*
UO-1	*TITLE SHEET*
UO-2	*UTILITY BY OTHERS PLAN SHEET*

UTILITY OWNERS ON PROJECT

(1) CENTURYLINK - TELEPHONE AND FIBER OPTIC.

2) TOWN OF HOLLY SPRINGS - WATER AND SANITARY SEWER

3) DUKE ENERGY PROGRESS - POWER

4) DUKENET - FIBER OPTIC

PREPARED IN THE OFFICE OF:

DIVISION OF HIGHWAYS
UTILITIES UNIT
UTILITIES ENGINEERING

1591 MAIL SERVICES CENTER
RALEIGH NC 27699-1591
PHONE (919) 707-6690
FAX (919) 250-4151

Roger Worthington, P.E.	*UTILITIES SECTION ENGINEER*
Steve Mckee, P.E.	*UTILITIES SQUAD LEADER PROJECT ENGINEER*
Jamshid Hafshejani	*UTILITIES PROJECT DESIGNER*