Prepared in the Office of:
SUMMIT DESIGN AND ENGINEERING SERVICES
NC FIRM LICENSE: Nos P-0339
504 Meadowlands Drive
Hillsborough, NC 27278
(919) 732-3883
(919) 732-6676 (FAX)

Prepared in the Office of:
ECOLOGICAL ENGINEERING
NC FIRM LICENSE: Nos F-1448
151 SE Cary Parkway
Suite 101
Cary, NC 27518
(919) 557-0929

PROJECT REFERENCE NO.	SHEET NO.
I-0914BB	111

ROADWAY DESIGN ENGINEER
1/15/2015
NORTH CAROLINA PROFESSIONAL SEAL 034371 ENGINEER BRANDON W. JOHNSON
DocuSigned by:
Brandon W. Johnson
6A29A2BE0C9845E...

HYDRAULICS ENGINEER
1/26/2015
NORTH CAROLINA PROFESSIONAL SEAL 20147 ENGINEER FRANK F. FLEMING
DocuSigned by:
Frank F Fleming
B1D0721AA9FA4A6...

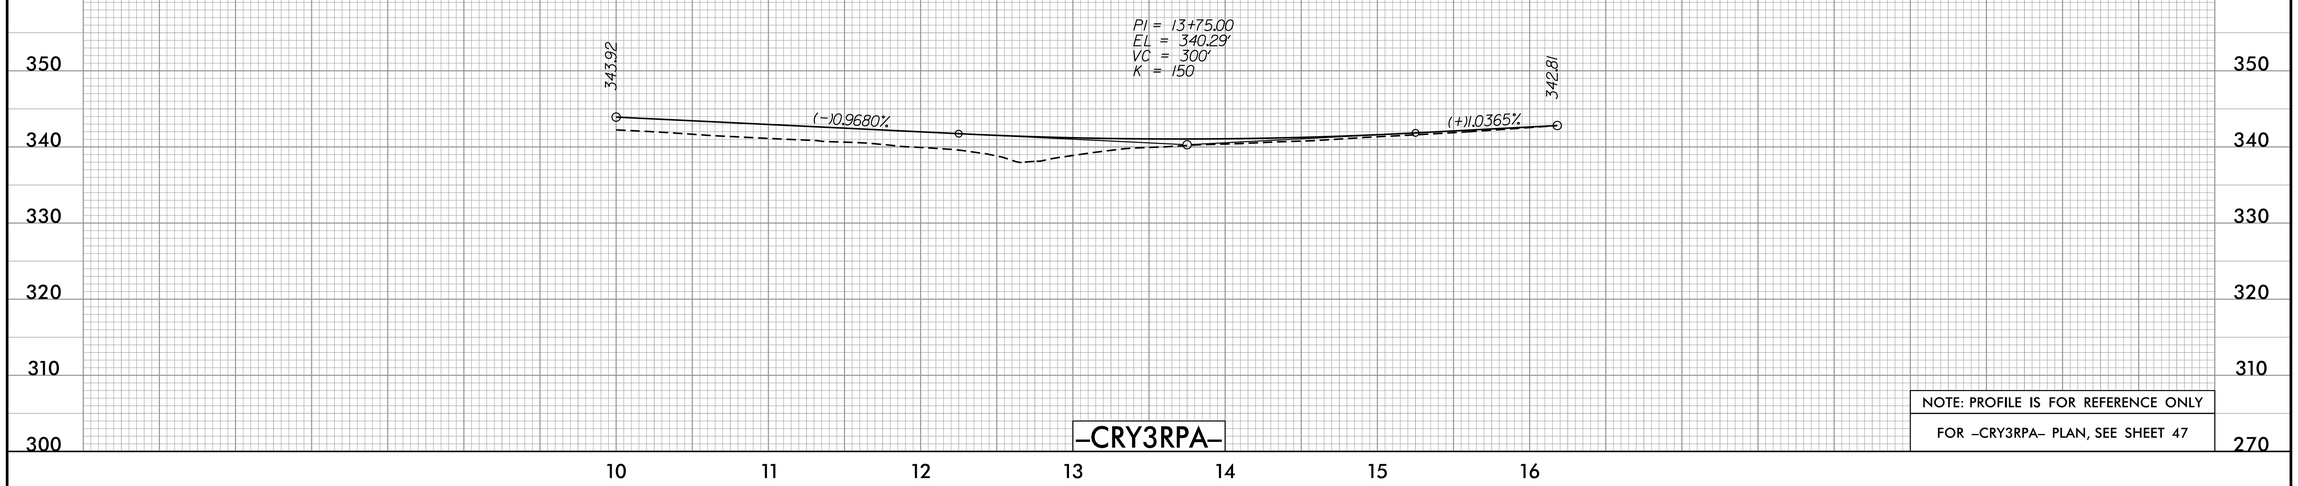

–CRY3RPA–

NOTE: PROFILE IS FOR REFERENCE ONLY

FOR –CRY3RPA– PLAN, SEE SHEET 47

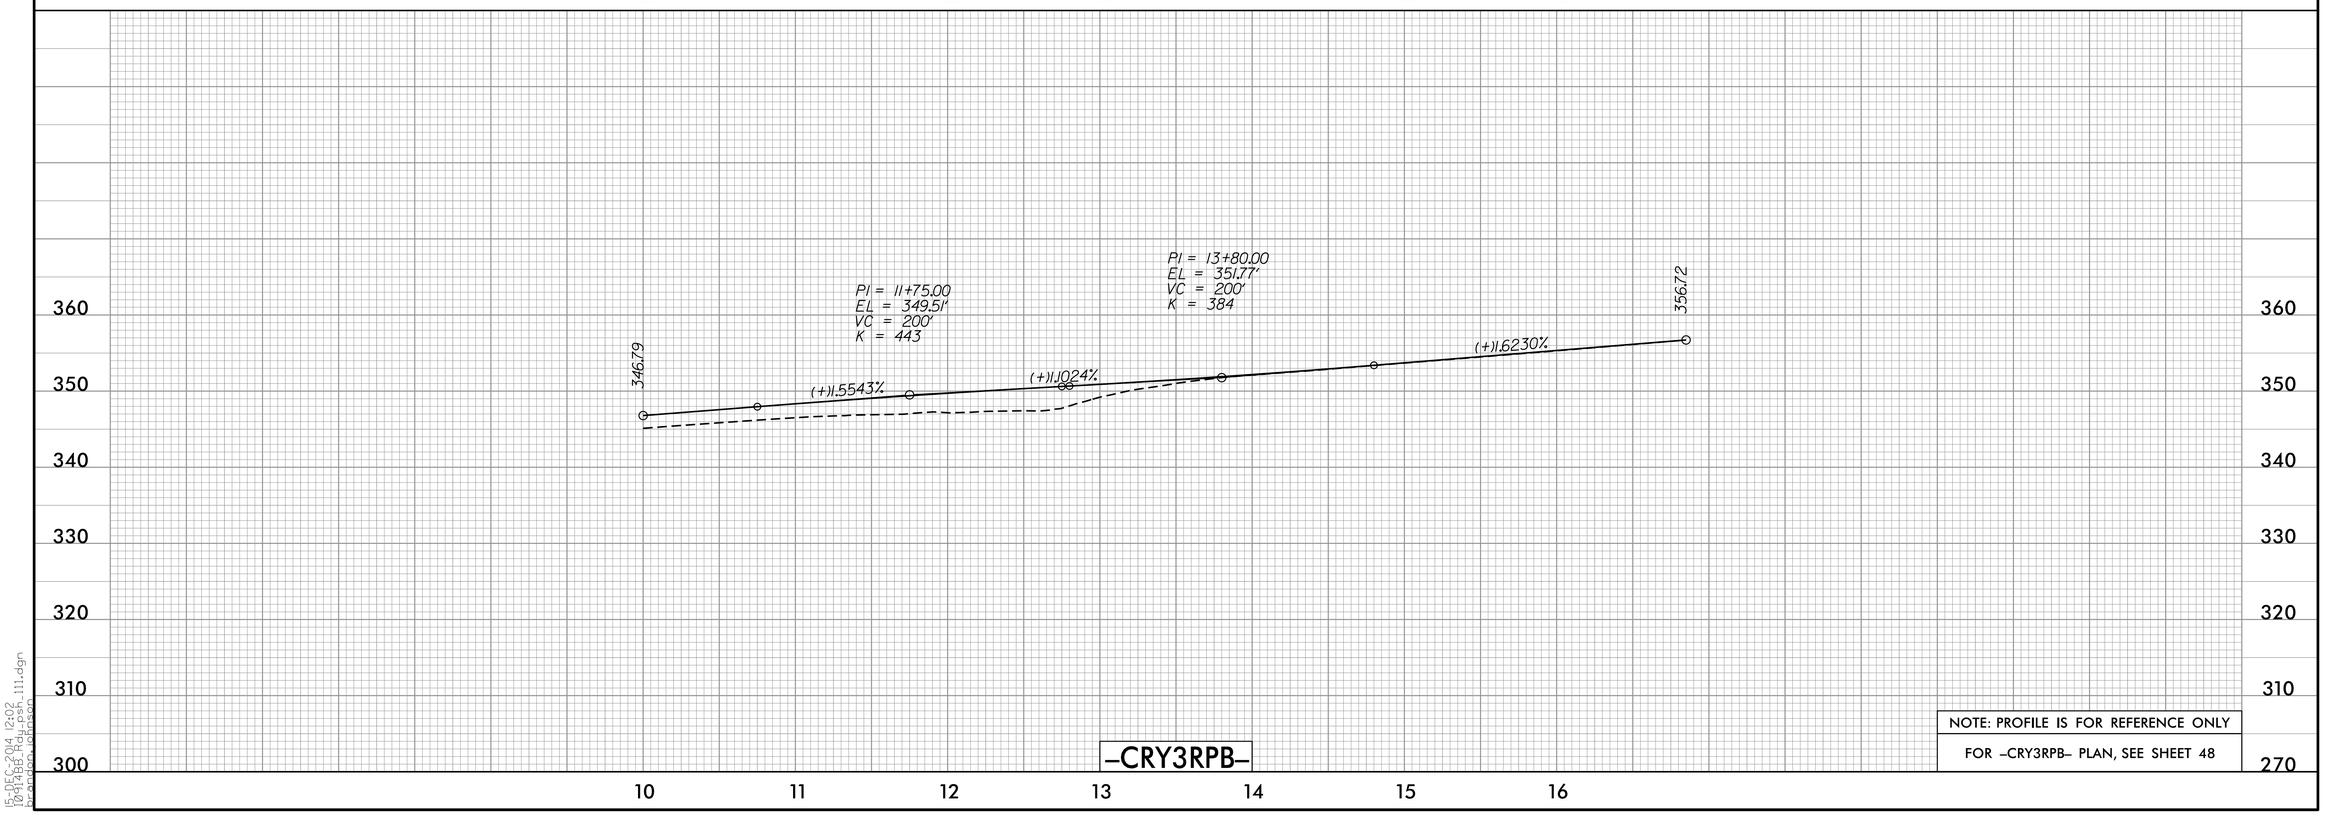

–CRY3RPB–

NOTE: PROFILE IS FOR REFERENCE ONLY

FOR –CRY3RPB– PLAN, SEE SHEET 48

15-FEB-2014 12:02
I:\Projects\I-0914BB\Design\brandon_johnson\I-0914BB_111.dgn