PROJECT REFERENCE NO.	SHEET NO.
I-0914BB	56
R/W SHEET NO.	

ROADWAY DESIGN ENGINEER
1/15/2015
NORTH CAROLINA PROFESSIONAL SEAL 034371 ENGINEER BRANDON W. JOHNSON
DocuSigned by: Brandon W. Johnson

HYDRAULICS ENGINEER
1/26/2015
NORTH CAROLINA PROFESSIONAL SEAL 20147 ENGINEER FRANK F. FLEMING
DocuSigned by: Frank F Fleming

Prepared in the Office of: SUMMIT DESIGN AND ENGINEERING SERVICES
7214A Kirkwood Blvd
NC FIRM LICENSE No: P-0339
504 Meadowlands Drive
Hillsborough, NC 27278
(919) 732-3883
(919) 732-6676 (FAX)

Prepared in the Office of: ECOLOGICAL ENGINEERING
NC FIRM LICENSE No: F-148
151 SE Cary Parkway
Suite 101
Cary, NC 27518
(919) 557-0929

FOR –CRY4RPD– PROFILE, SEE SHEET 115
FOR –L– PLAN, SEE SHEETS 37, 38, & 39

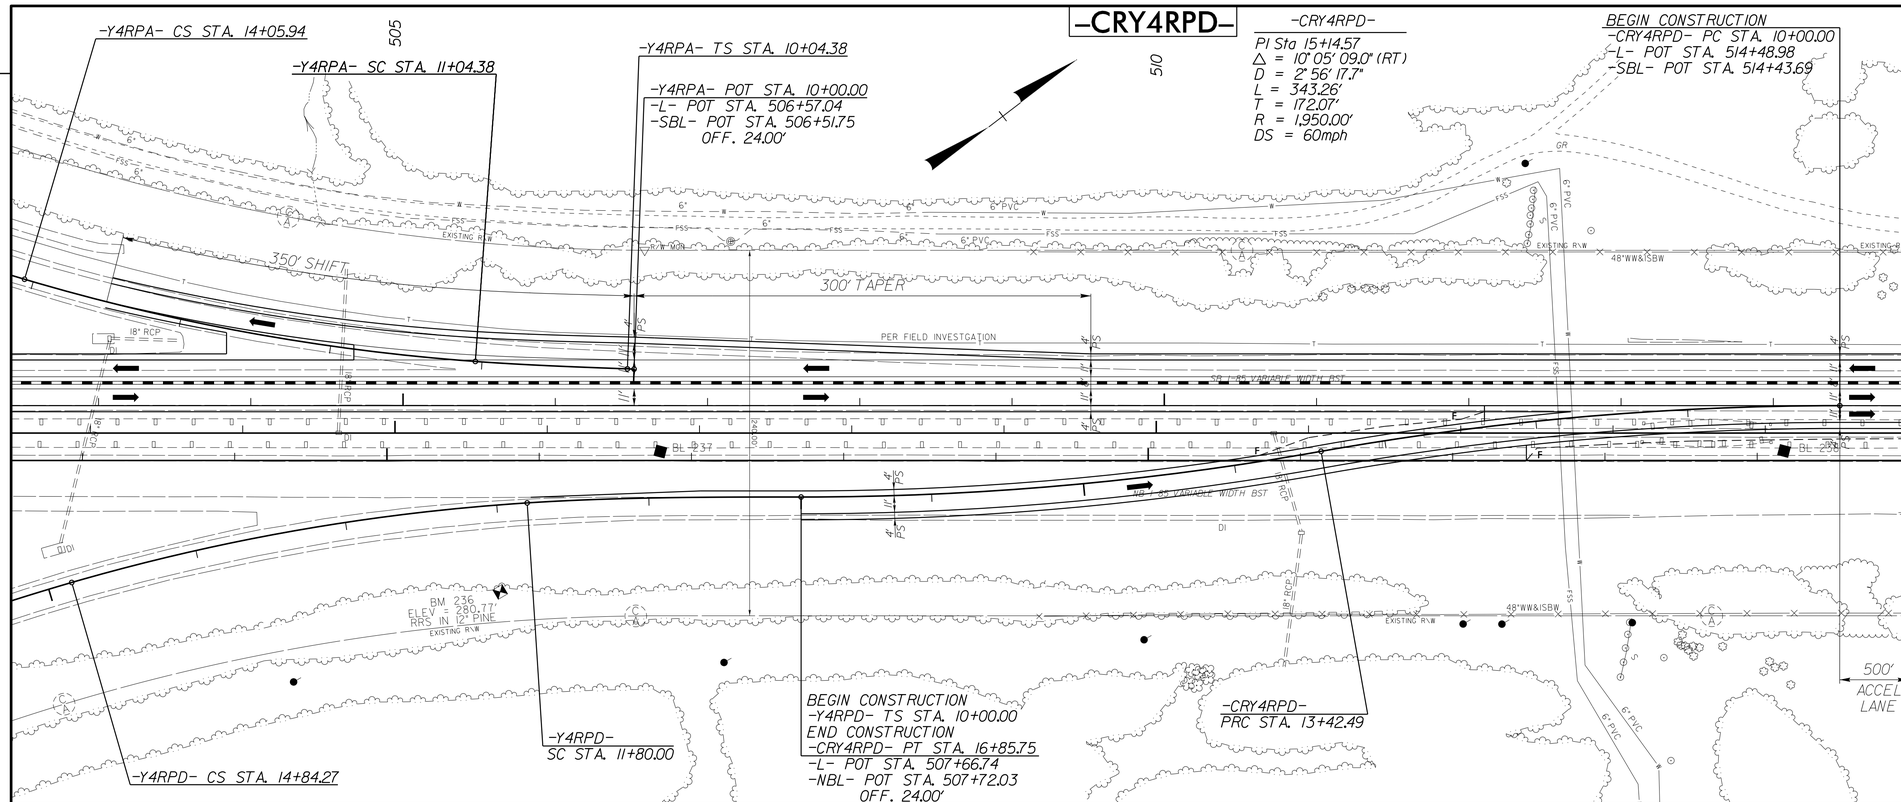

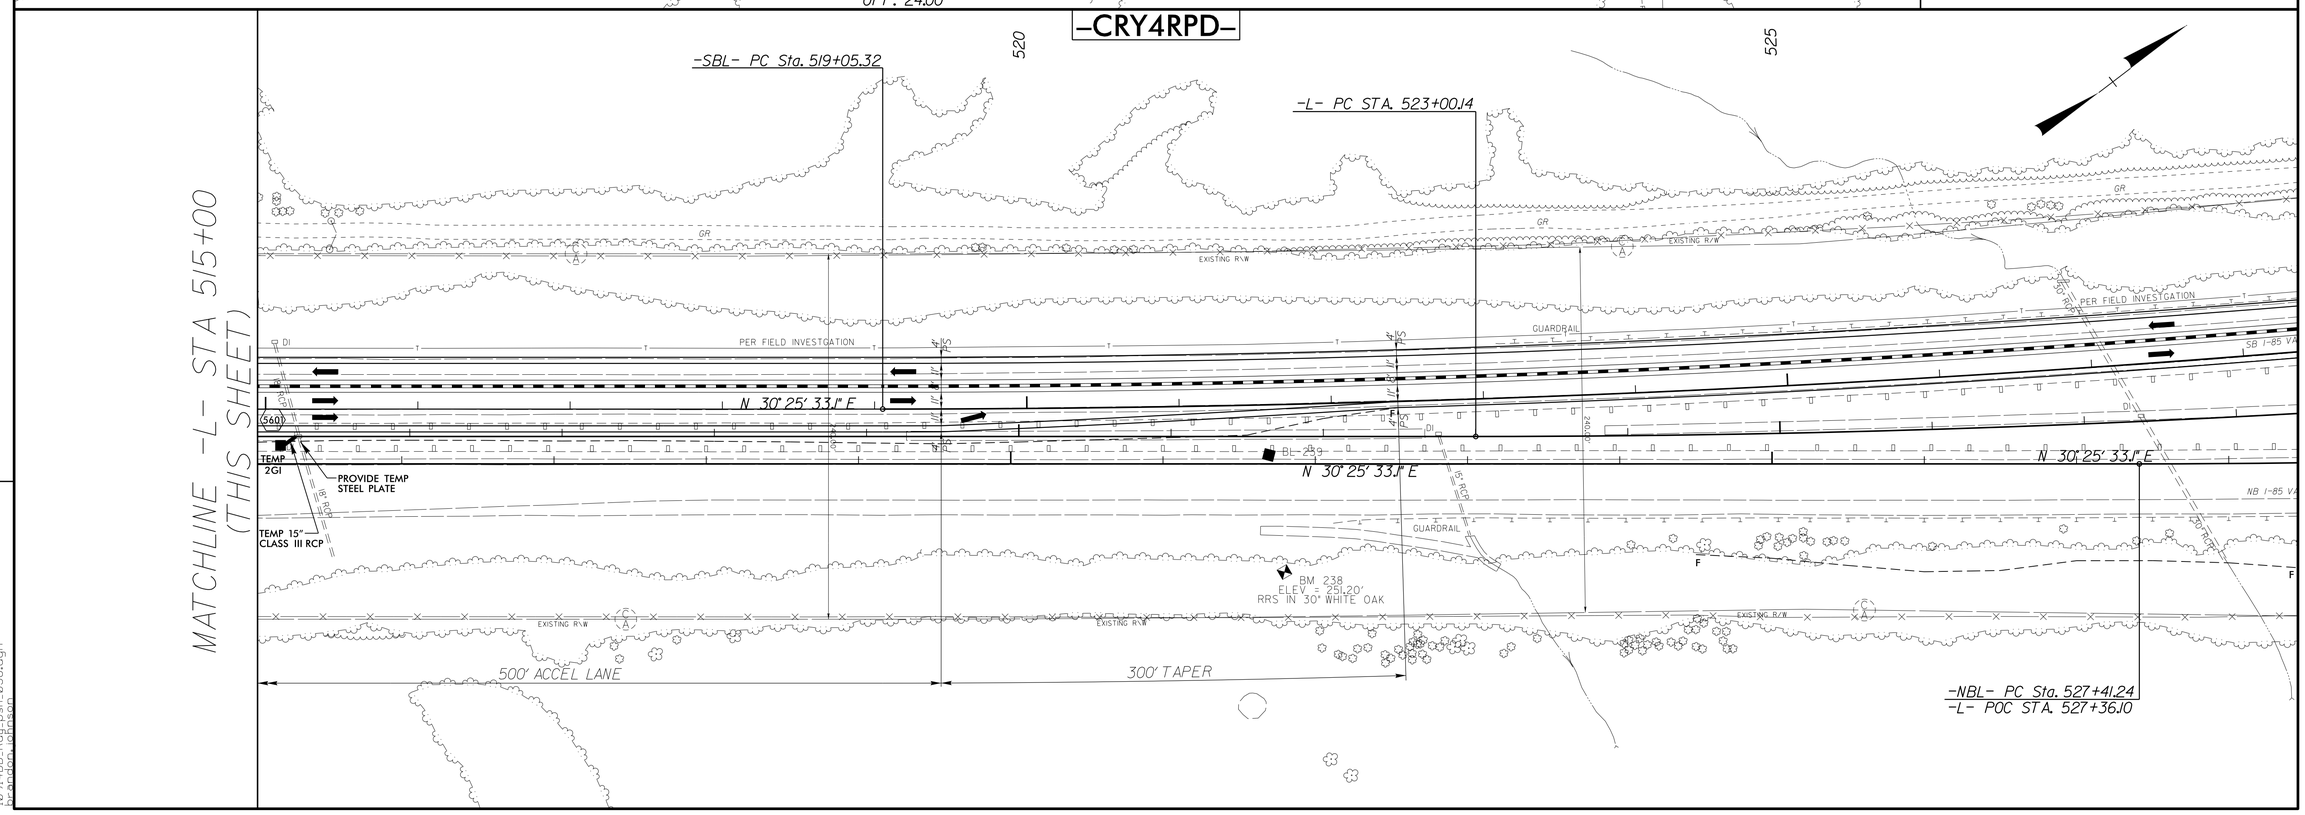

REVISIONS

IE-RC-214 1:200
10/16/2014 11:54:
brandon.johnson