PROJECT REFERENCE NO.	SHEET NO.
I-0914BB	49
R/W SHEET NO.	

ROADWAY DESIGN ENGINEER
1/15/2015
NORTH CAROLINA PROFESSIONAL SEAL 034371 ENGINEER BRANDON W. JOHNSON
DocuSigned by: Brandon W. Johnson

HYDRAULICS ENGINEER
1/26/2015
NORTH CAROLINA PROFESSIONAL SEAL 20147 ENGINEER FRANK F. FLEMING
DocuSigned by: Frank F. Fleming

Prepared in the Office of: SUMMIT DESIGN AND ENGINEERING SERVICES
2072-C Hillsborough Street, Raleigh, NC 27607 NC FIRM LICENSE No: P-0339
504 Meadowlands Drive Hillsborough, NC 27278
(919) 732-3883
(919) 732-6676 (FAX)

Prepared in the Office of: ECOLOGICAL ENGINEERING
NC FIRM LICENSE No: F-1148
151 SE Cary Parkway Suite 101 Cary, NC 27518
(919) 557-0929

FOR –CRY3RPD– PROFILE, SEE SHEET 112
FOR –L– PLAN, SEE SHEETS 22, 23, & 24

–CRY3RPD–

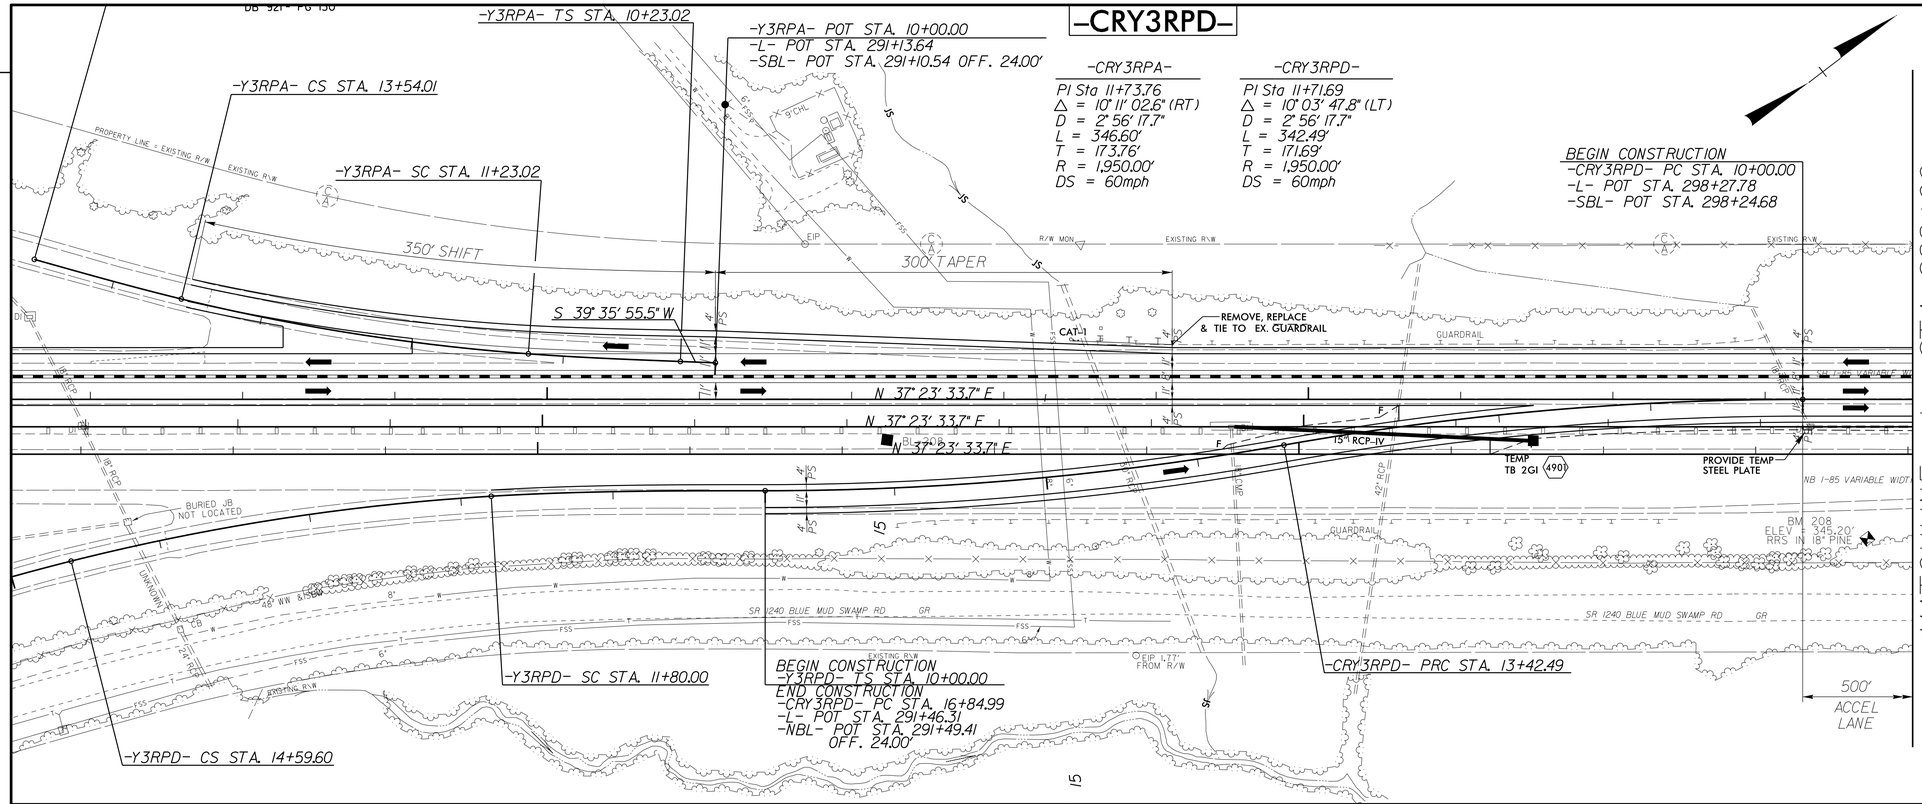

–CRY3RPD–

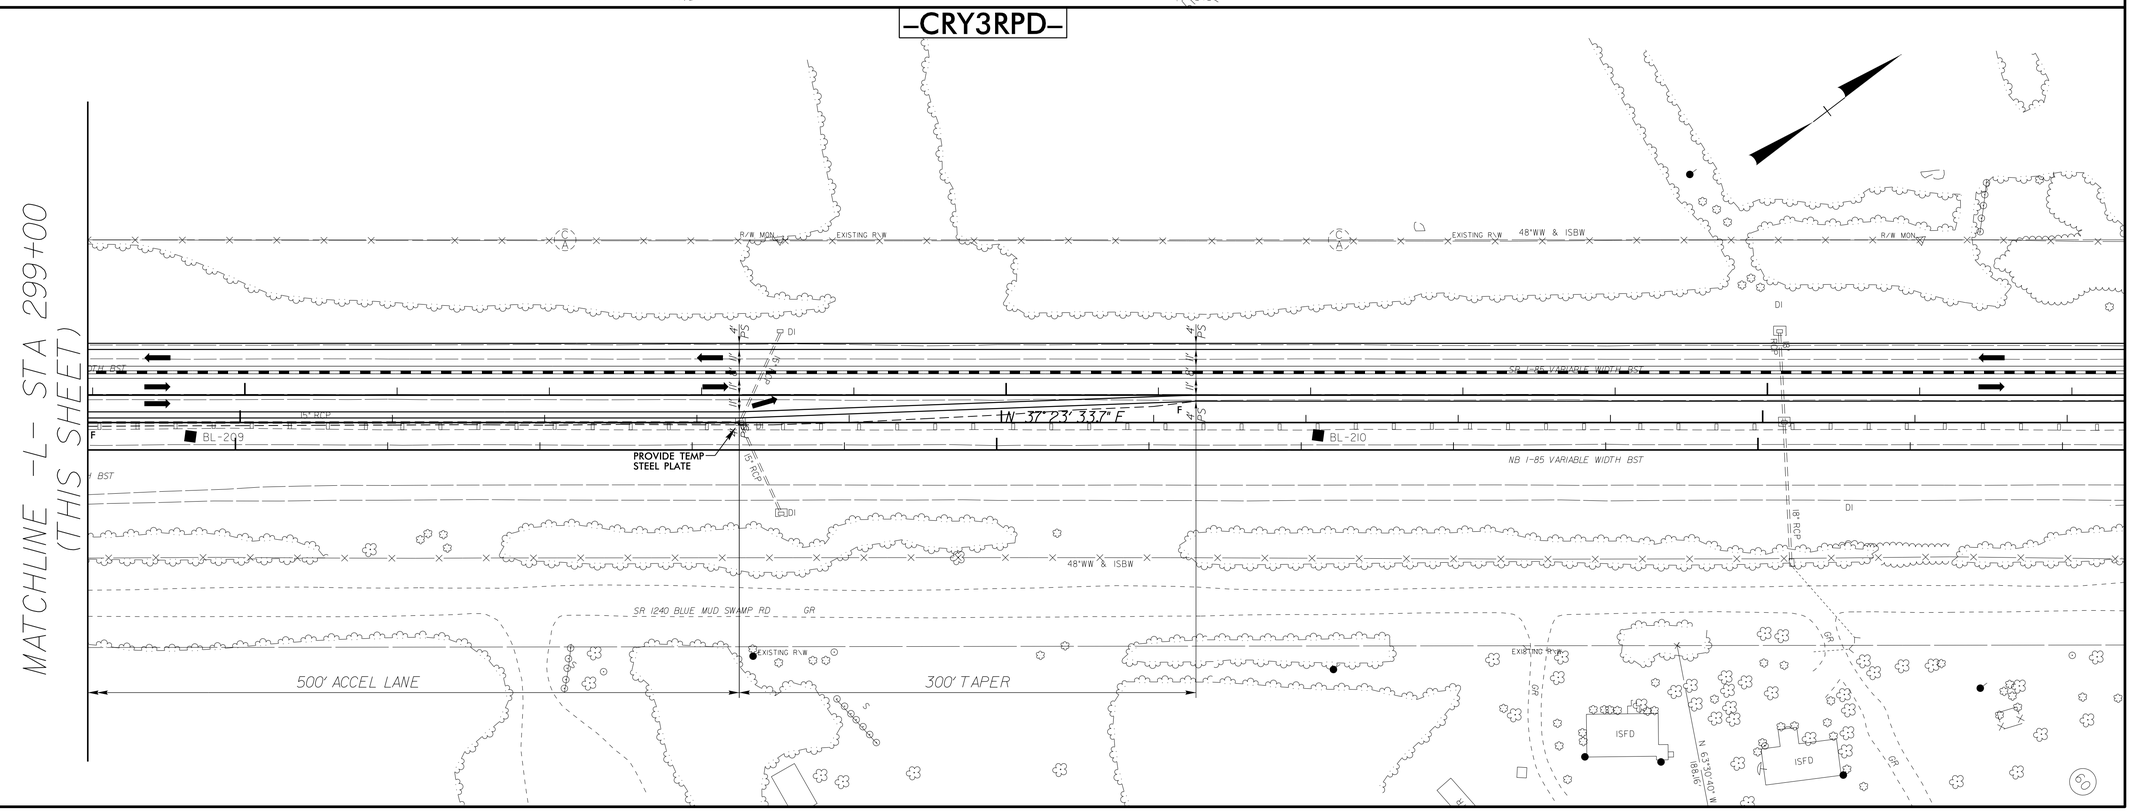

REVISIONS

15-DEC-2014 12:00
I-0914BB_R49.dgn
brandon.johnson