PROJECT REFERENCE NO.	SHEET NO.
I-0914BB	45
R/W SHEET NO.	

ROADWAY DESIGN ENGINEER
1/15/2015
NORTH CAROLINA PROFESSIONAL SEAL 034371 ENGINEER BRANDON W. JOHNSON
DocuSigned by: Brandon W. Johnson

HYDRAULICS ENGINEER
1/26/2015
NORTH CAROLINA PROFESSIONAL SEAL 20147 ENGINEER FRANK F. FLEMING
DocuSigned by: Frank F. Fleming

Prepared in the Office of: SUMMIT DESIGN AND ENGINEERING SERVICES
NC FIRM LICENSE No: P-0339
504 Meadowlands Drive
Hillsborough, NC 27278
(919) 732-3883
(919) 732-6676 (FAX)

Prepared in the Office of: ECOLOGICAL ENGINEERING
NC FIRM LICENSE No: F-148
1511 E. Cary Parkway
Suite 101
Cary, NC 27518
(919) 557-0929

FOR –CRY1RPD– PROFILE, SEE SHEET 110
FOR –L– PLAN, SEE SHEETS 12, 13, & 14

REVISIONS

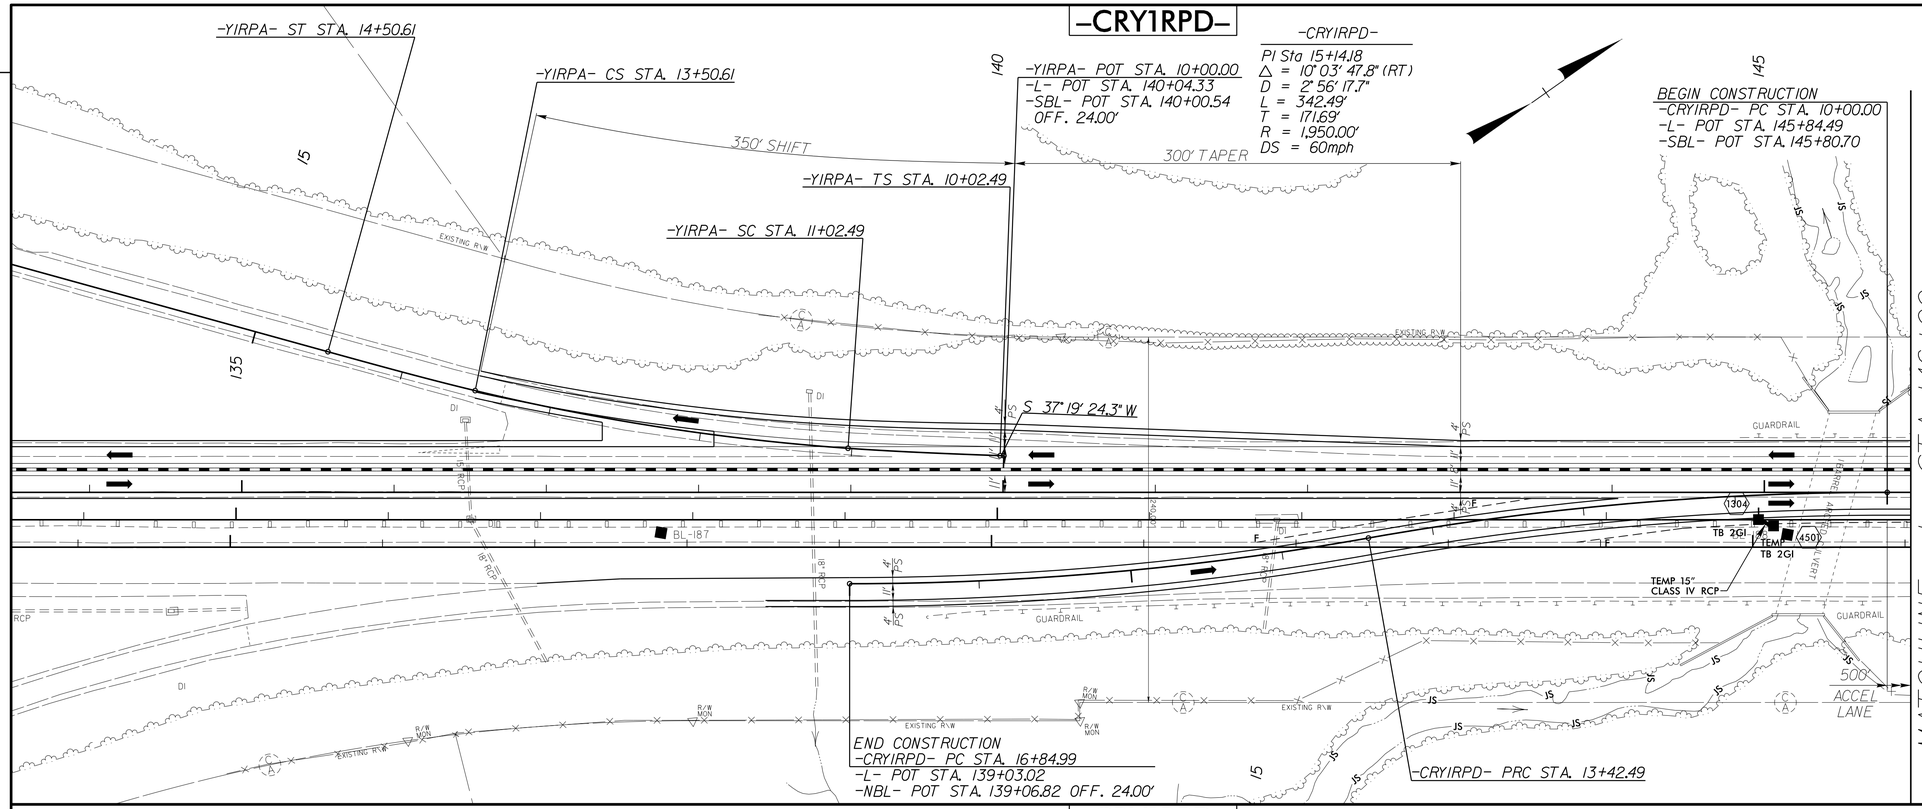

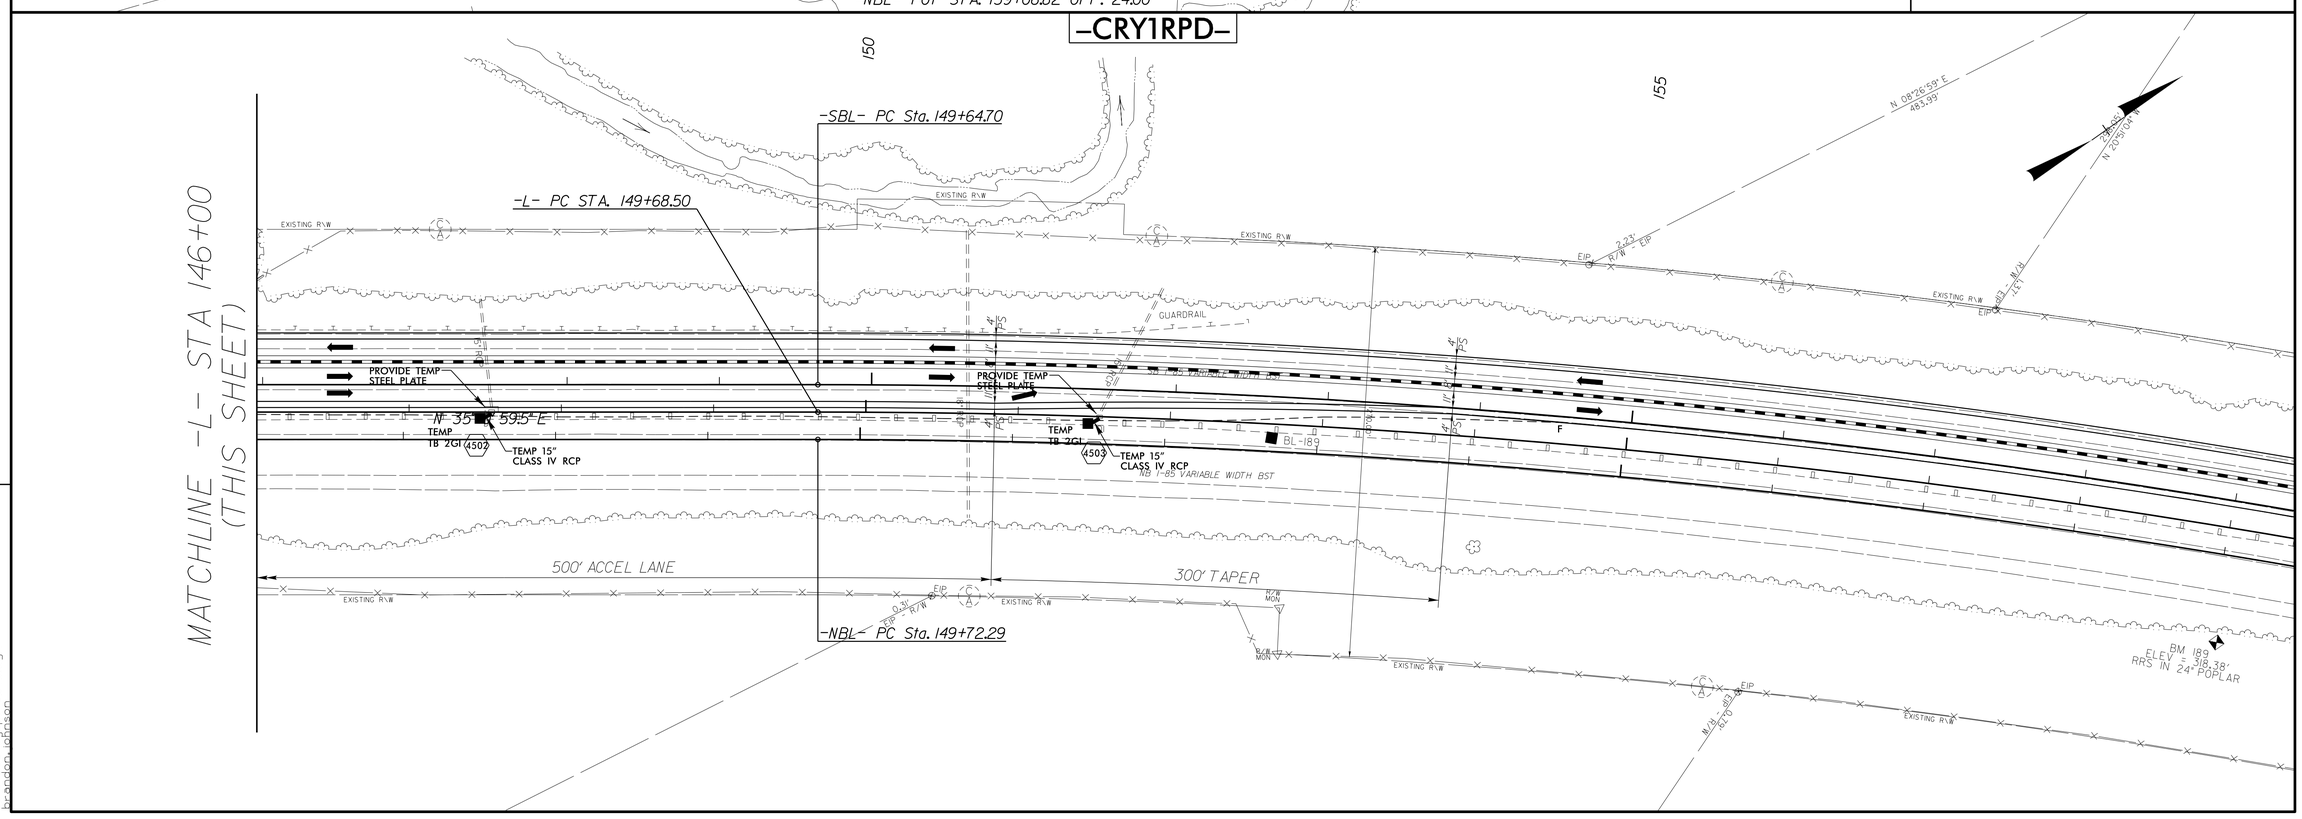

IE-DEC-2014 12:00
10:46:55 AM
C:\Users\brandon.johnson\Desktop\I-0914BB_045.dgn