Prepared in the Office of: SUMMIT DESIGN AND ENGINEERING SERVICES
NC FIRM LICENSE: Nos P-0339
504 Meadowlands Drive
Hillsborough, NC 27278
(919) 732-3883
(919) 732-6676 (FAX)

Prepared in the Office of: ECOLOGICAL ENGINEERING
NC FIRM LICENSE: Nos F-1448
1515 SE Cary Parkway
Suite 101
Cary, NC 27518
(919) 557-0929

PROJECT REFERENCE NO.	SHEET NO.
I-0914BB	90

ROADWAY DESIGN ENGINEER
1/15/2015
NORTH CAROLINA PROFESSIONAL SEAL 034371 ENGINEER BRANDON W. JOHNSON
DocuSigned by: Brandon W. Johnson
6A29A2BE0C9B45E...

HYDRAULICS ENGINEER
1/26/2015
NORTH CAROLINA PROFESSIONAL SEAL 20147 ENGINEER FRANK F. FLEMING
DocuSigned by: Frank F. Fleming
B1DD721AA9FA6A8...

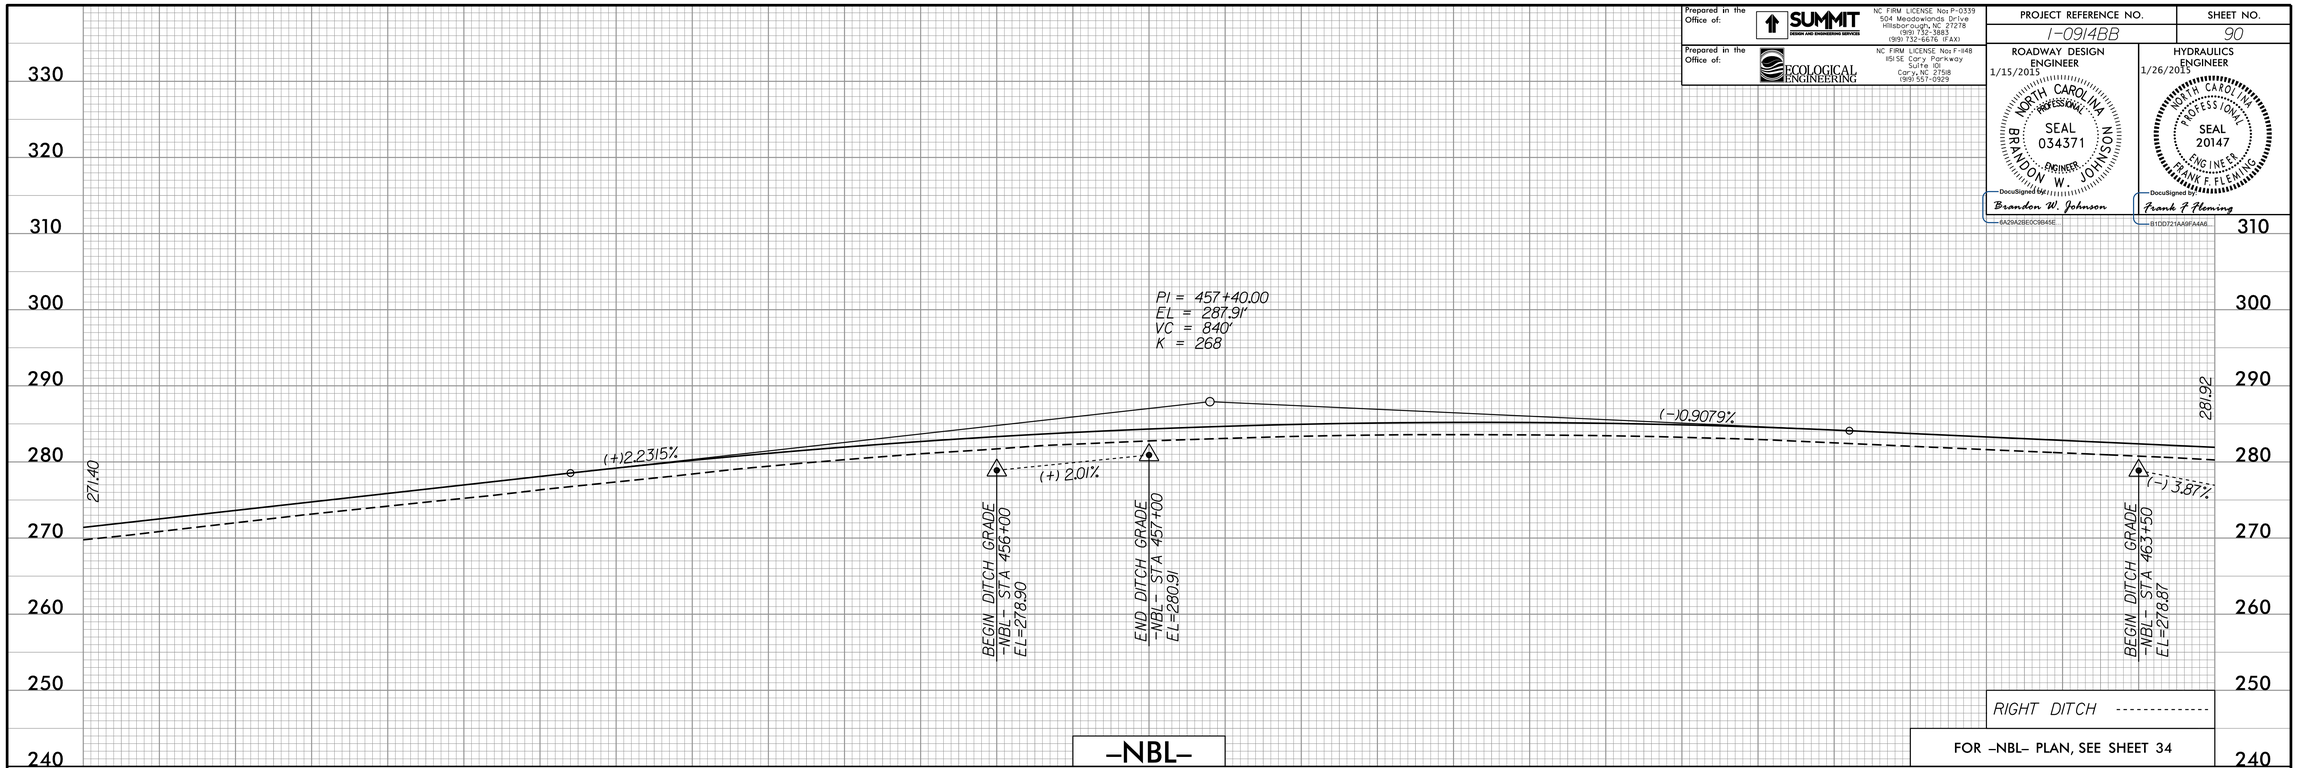

FOR -NBL- PLAN, SEE SHEET 34

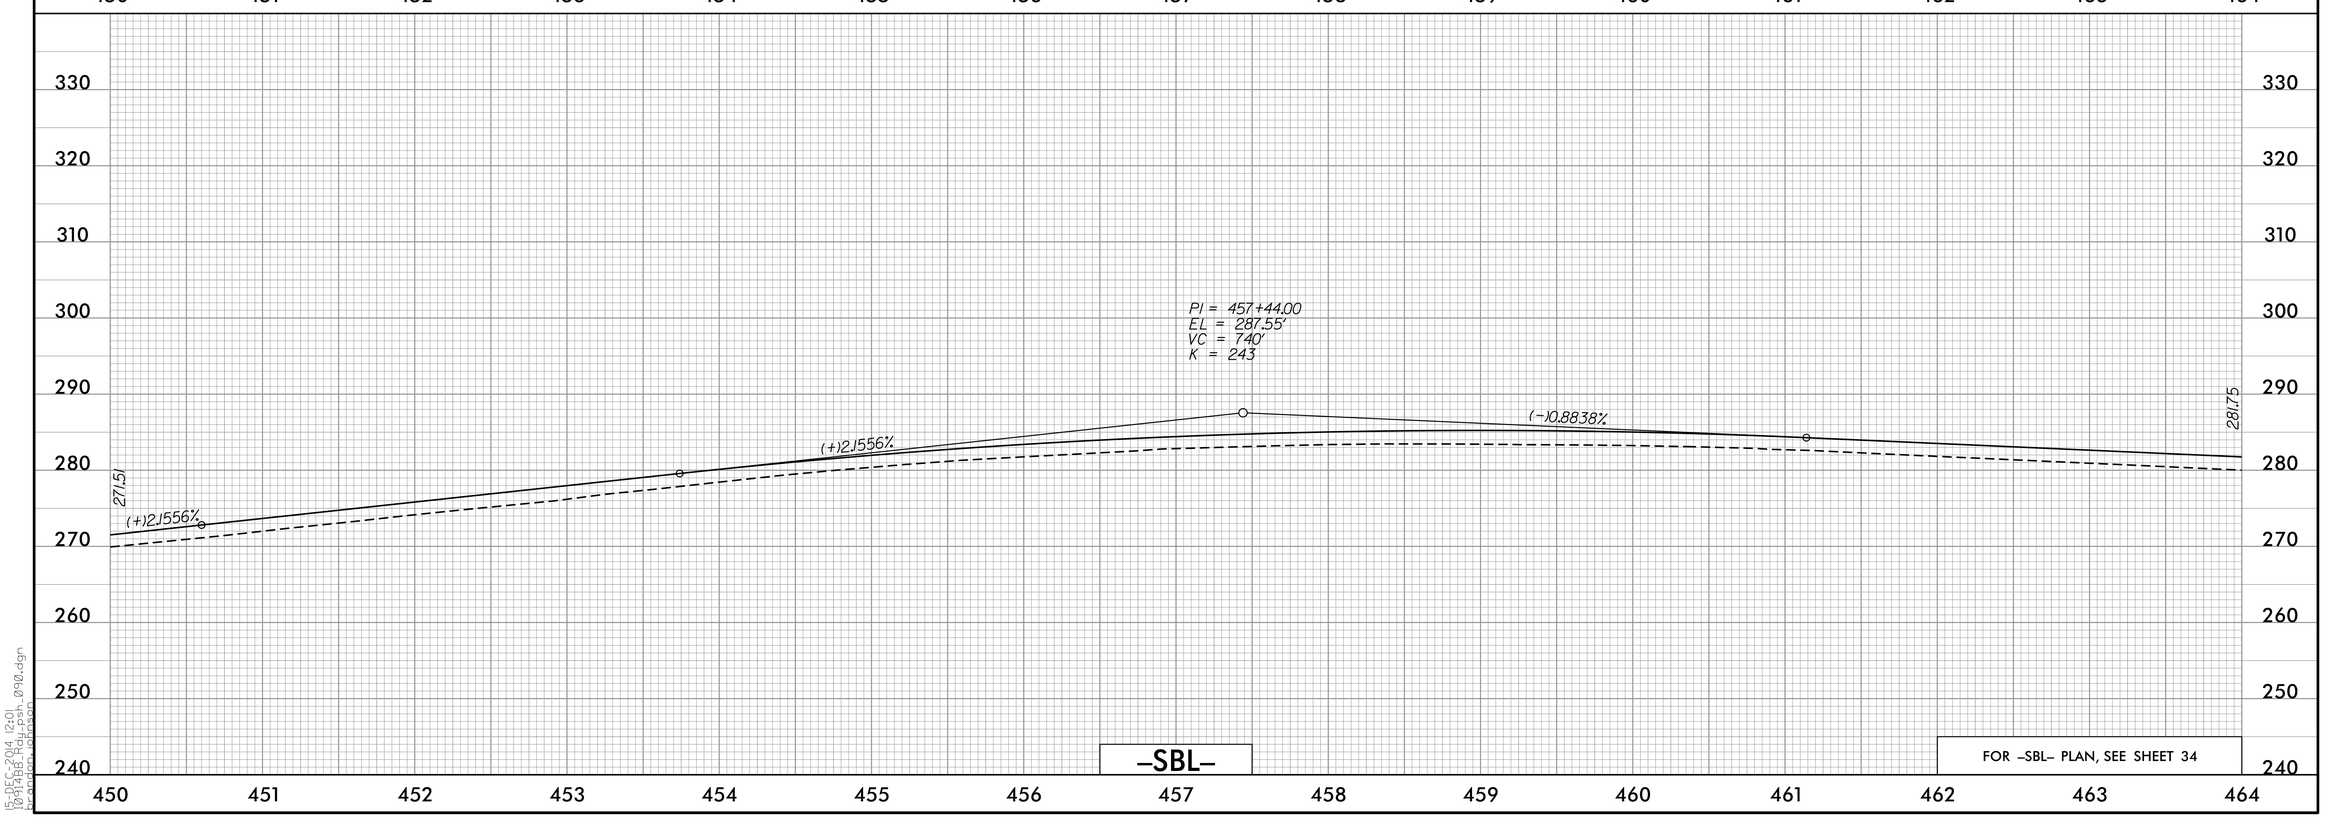

FOR -SBL- PLAN, SEE SHEET 34

15-FEB-2014 12:01
I:\0914BB_90.dgn
bradon_johnson