Prepared in the Office of:
SUMMIT DESIGN AND ENGINEERING SERVICES
NC FIRM LICENSE: Nos P-0339
504 Meadowlands Drive
Hillsborough, NC 27278
(919) 732-3883
(919) 732-6676 (FAX)

Prepared in the Office of:
ECOLOGICAL ENGINEERING
NC FIRM LICENSE: Nos F-1448
151 SE Cary Parkway
Suite 101
Cary, NC 27518
(919) 557-0929

PROJECT REFERENCE NO.	SHEET NO.
I-0914BB	107

ROADWAY DESIGN ENGINEER
1/15/2015
NORTH CAROLINA PROFESSIONAL SEAL 034371 ENGINEER BRANDON W. JOHNSON
DocuSigned by:
Brandon W. Johnson
6A29A2BE0C9B45E...

HYDRAULICS ENGINEER
1/26/2015
NORTH CAROLINA PROFESSIONAL SEAL 20147 ENGINEER FRANK F. FLEMING
DocuSigned by:
Frank F Fleming
B1DD721AA9FA4A6...

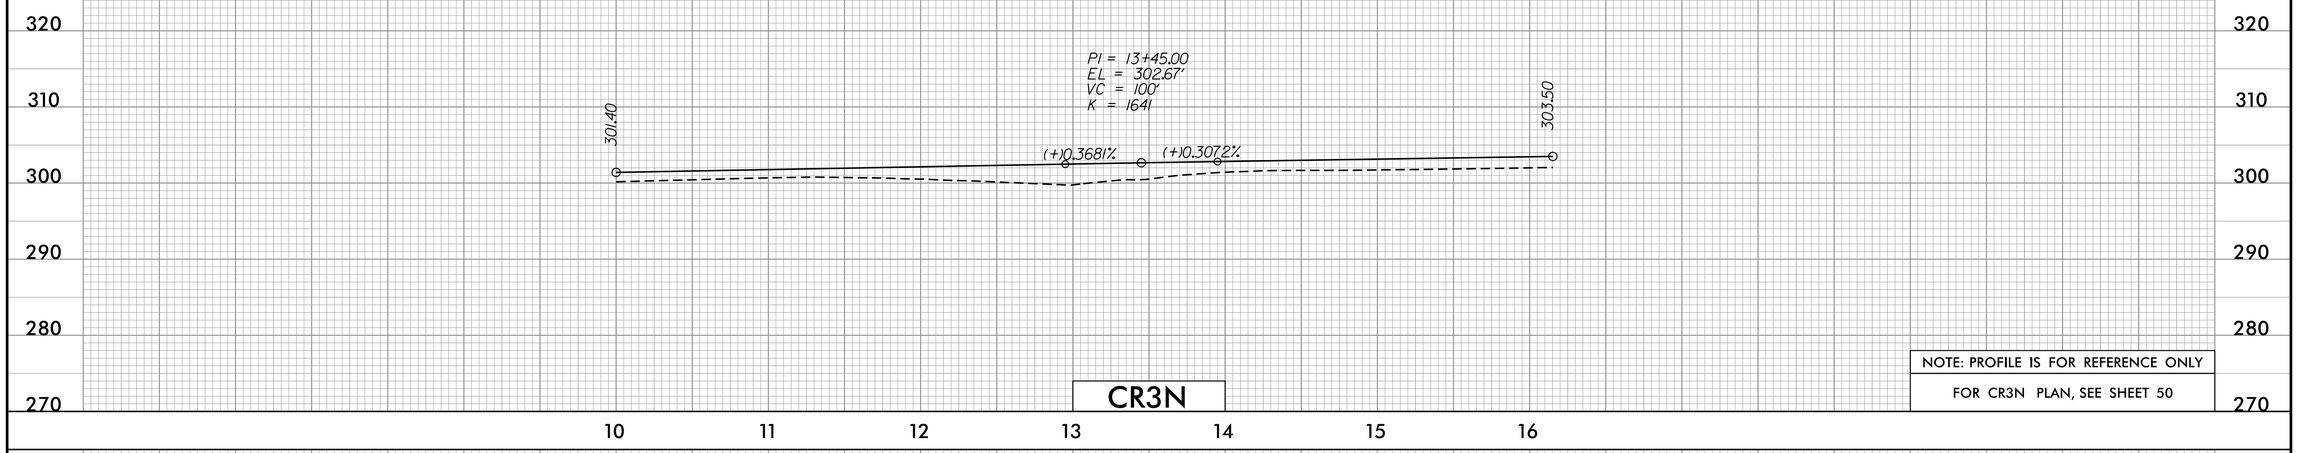

CR3N

NOTE: PROFILE IS FOR REFERENCE ONLY

FOR CR3N PLAN, SEE SHEET 50

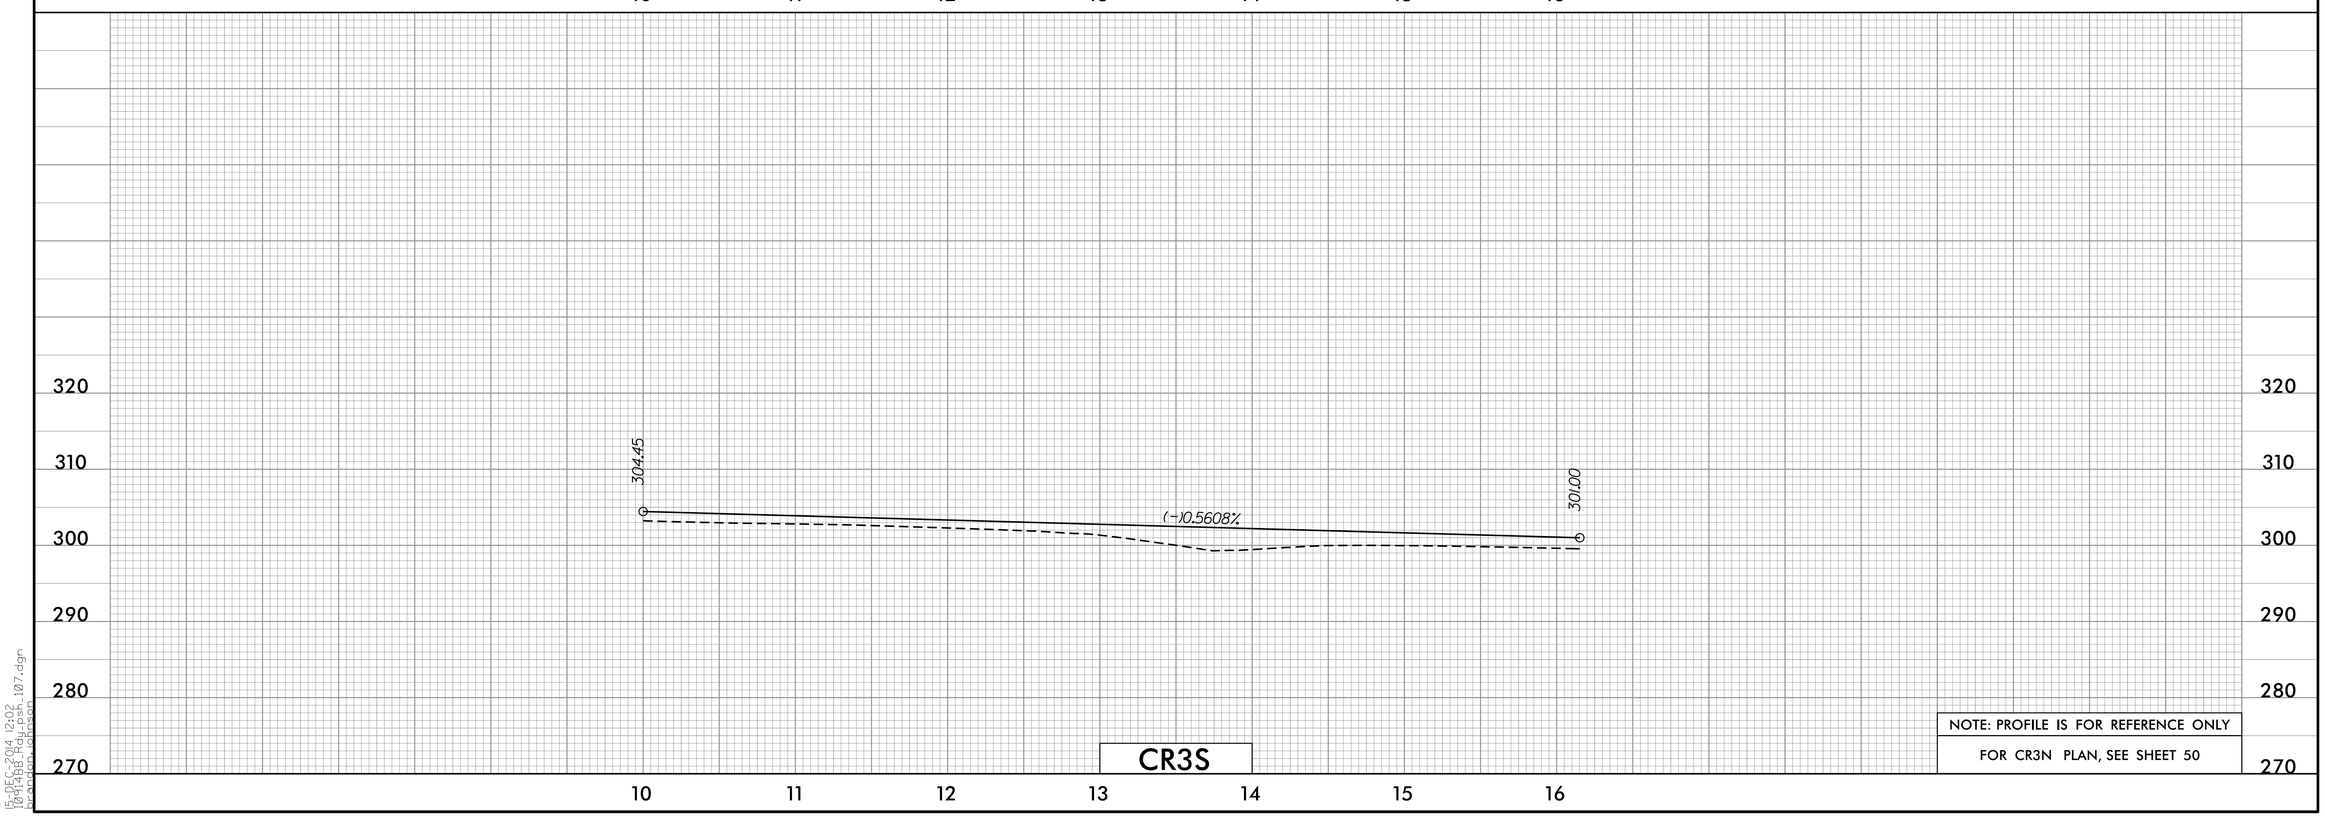

CR3S

NOTE: PROFILE IS FOR REFERENCE ONLY

FOR CR3N PLAN, SEE SHEET 50

15-FEB-2014 12:02
I-0914BB_PROF_107.dgn
brandon.johnson