Prepared in the Office of: SUMMIT DESIGN AND ENGINEERING SERVICES
NC FIRM LICENSE: Nos P-0339
504 Meadowlands Drive
Hillsborough, NC 27278
(919) 732-3883
(919) 732-6676 (FAX)

Prepared in the Office of: ECOLOGICAL ENGINEERING
NC FIRM LICENSE: Nos F-1448
151 SE Cary Parkway
Suite 101
Cary, NC 27518
(919) 557-0929

PROJECT REFERENCE NO.	SHEET NO.
I-0914BB	114

ROADWAY DESIGN ENGINEER
1/15/2015
NORTH CAROLINA PROFESSIONAL SEAL 034371 ENGINEER BRANDON W. JOHNSON
DocuSigned by: Brandon W. Johnson
6A29A2BE0C9B45E...

HYDRAULICS ENGINEER
1/26/2015
NORTH CAROLINA PROFESSIONAL SEAL 20147 ENGINEER FRANK F. FLEMING
DocuSigned by: Frank F Fleming
B1DD721A69FA6A8...

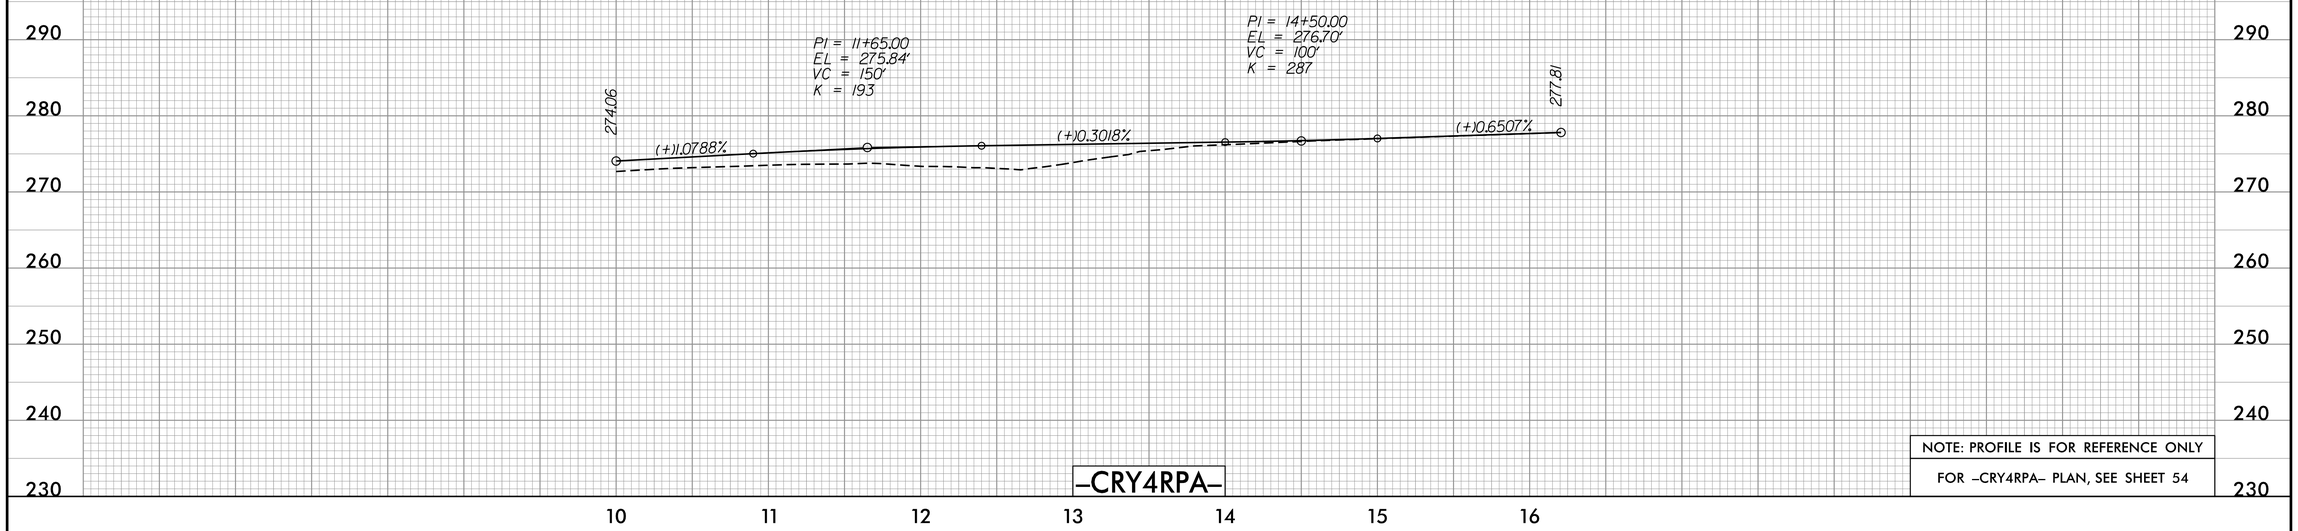

–CRY4RPA–

NOTE: PROFILE IS FOR REFERENCE ONLY

FOR –CRY4RPA– PLAN, SEE SHEET 54

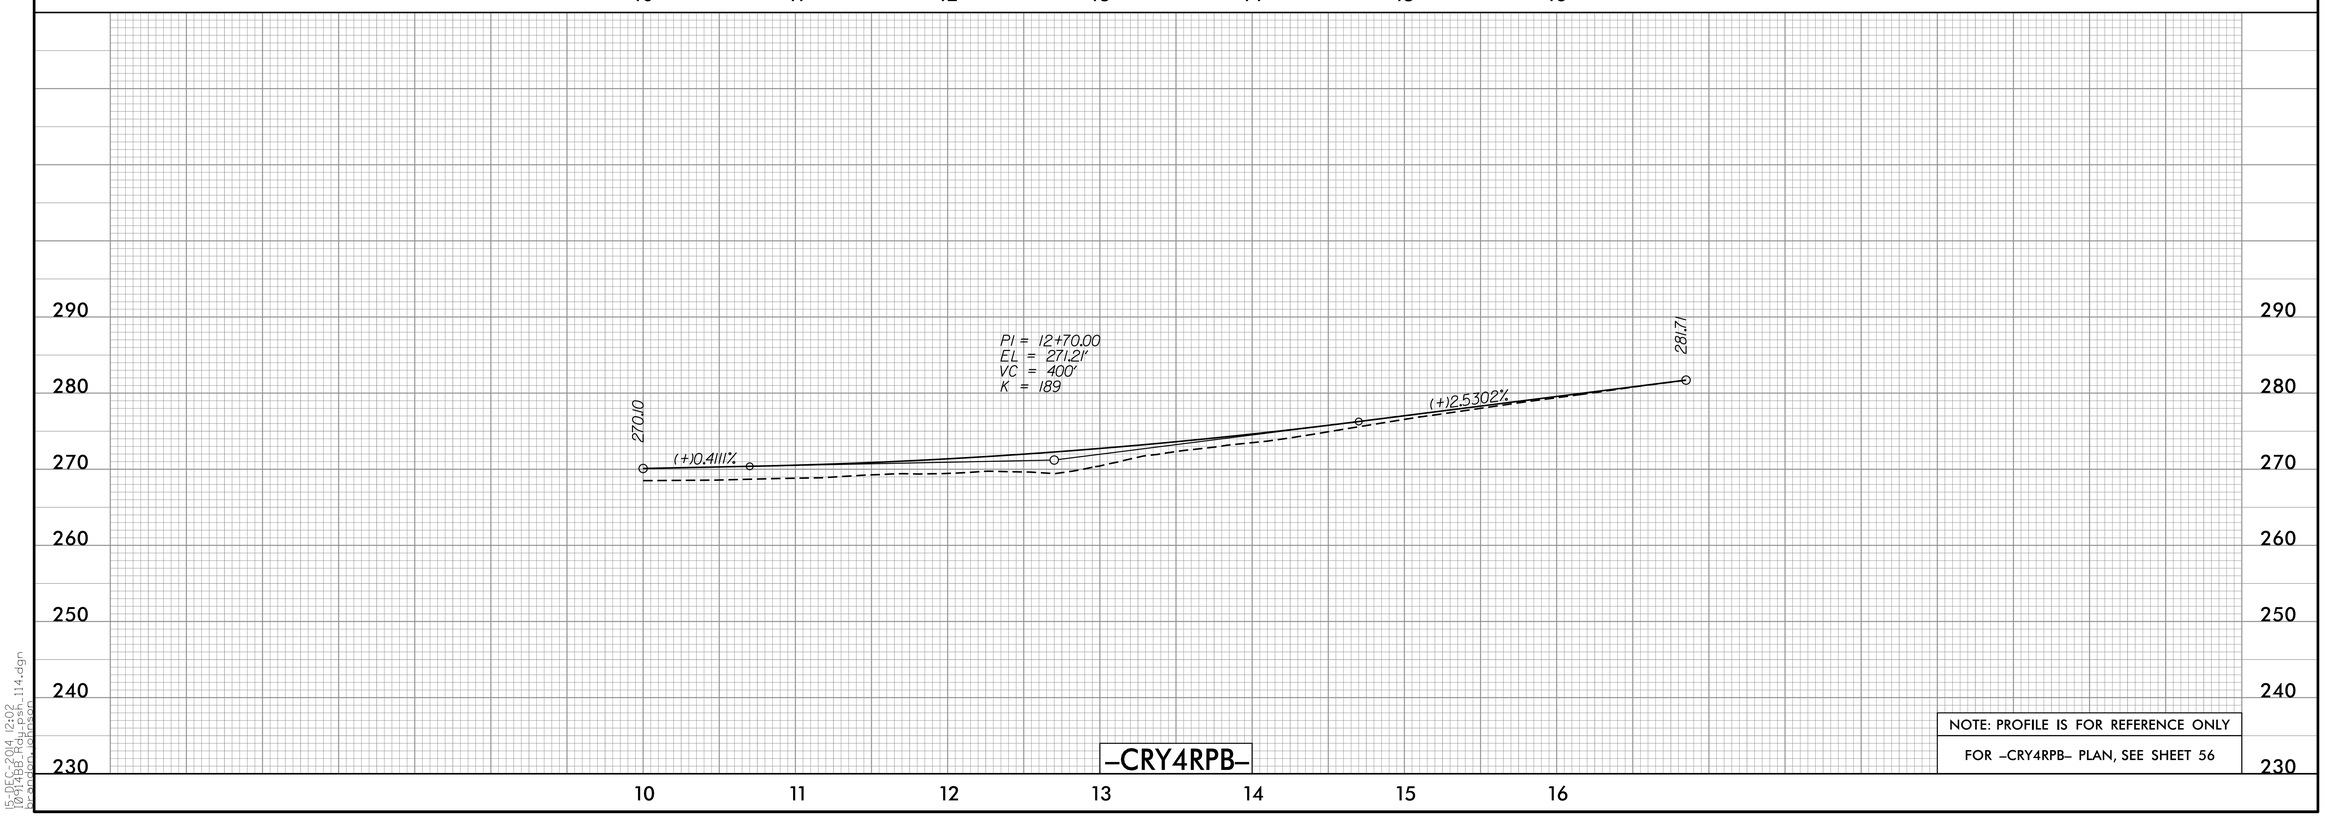

–CRY4RPB–

NOTE: PROFILE IS FOR REFERENCE ONLY

FOR –CRY4RPB– PLAN, SEE SHEET 56

15-FEB-2014 12:02
I:\Projects\0914bb\dgn\0914bb_114.dgn
bbrandon.johnson