Prepared in the Office of:
SUMMIT DESIGN AND ENGINEERING SERVICES
NC FIRM LICENSE Nos P-0339
504 Meadowlands Drive
Hillsborough, NC 27278
(919) 732-3883
(919) 732-6676 (FAX)

Prepared in the Office of:
ECOLOGICAL ENGINEERING
NC FIRM LICENSE Nos F-1448
151 SE Cary Parkway
Suite 101
Cary, NC 27518
(919) 557-0929

PROJECT REFERENCE NO.	SHEET NO.
I-0914BB	109

ROADWAY DESIGN ENGINEER
1/15/2015
NORTH CAROLINA PROFESSIONAL SEAL 034371 ENGINEER BRANDON W. JOHNSON
DocuSigned by:
Brandon W. Johnson
8A29A2BE0C9B45E...

HYDRAULICS ENGINEER
1/26/2015
NORTH CAROLINA PROFESSIONAL SEAL 20147 ENGINEER FRANK F. FLEMING
DocuSigned by:
Frank F. Fleming
B1DD721A9FA4A6...

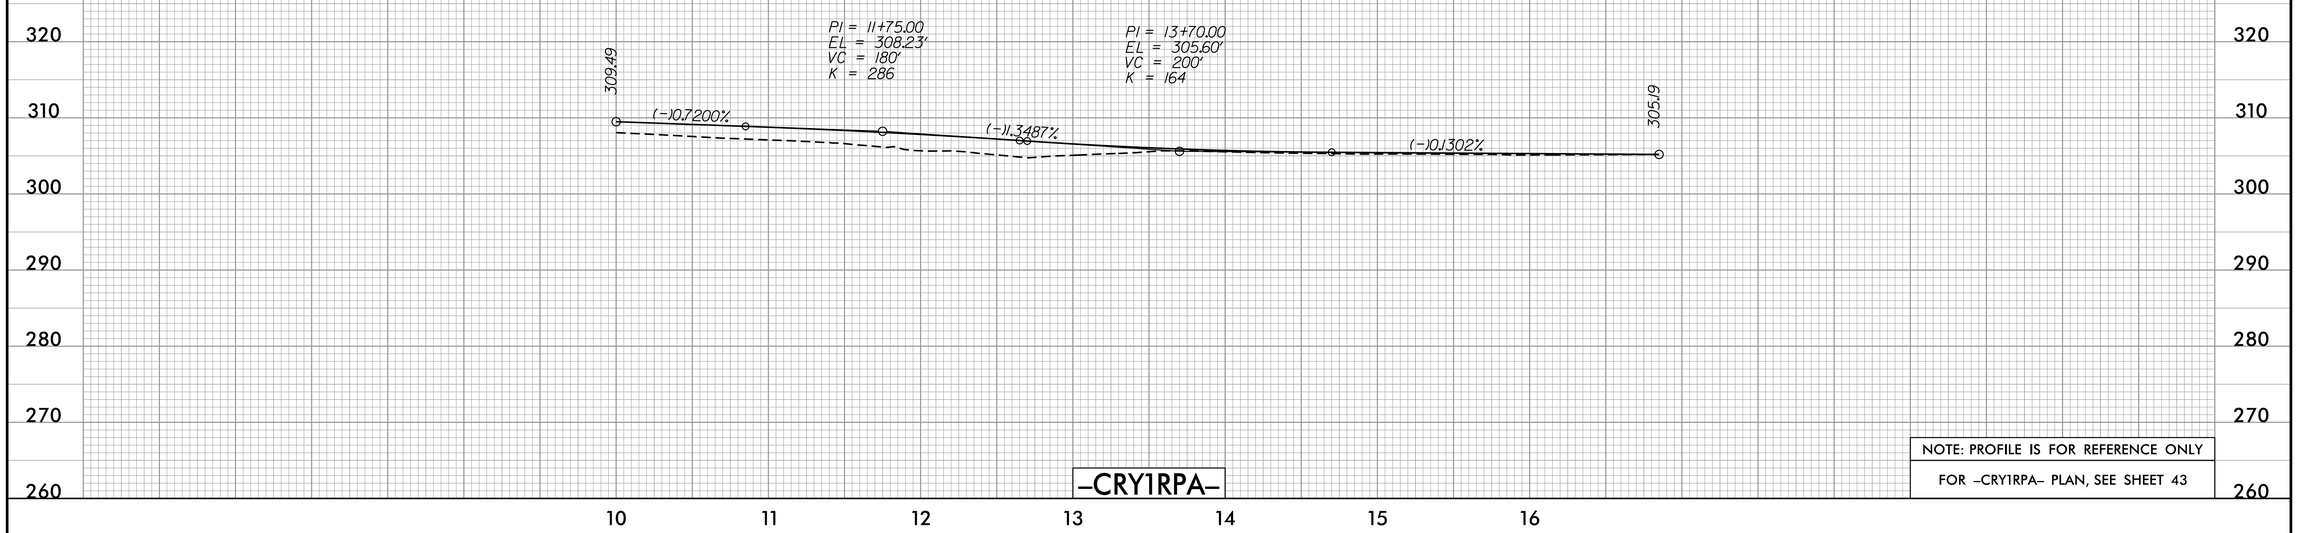

–CRY1RPA–

NOTE: PROFILE IS FOR REFERENCE ONLY

FOR –CRY1RPA– PLAN, SEE SHEET 43

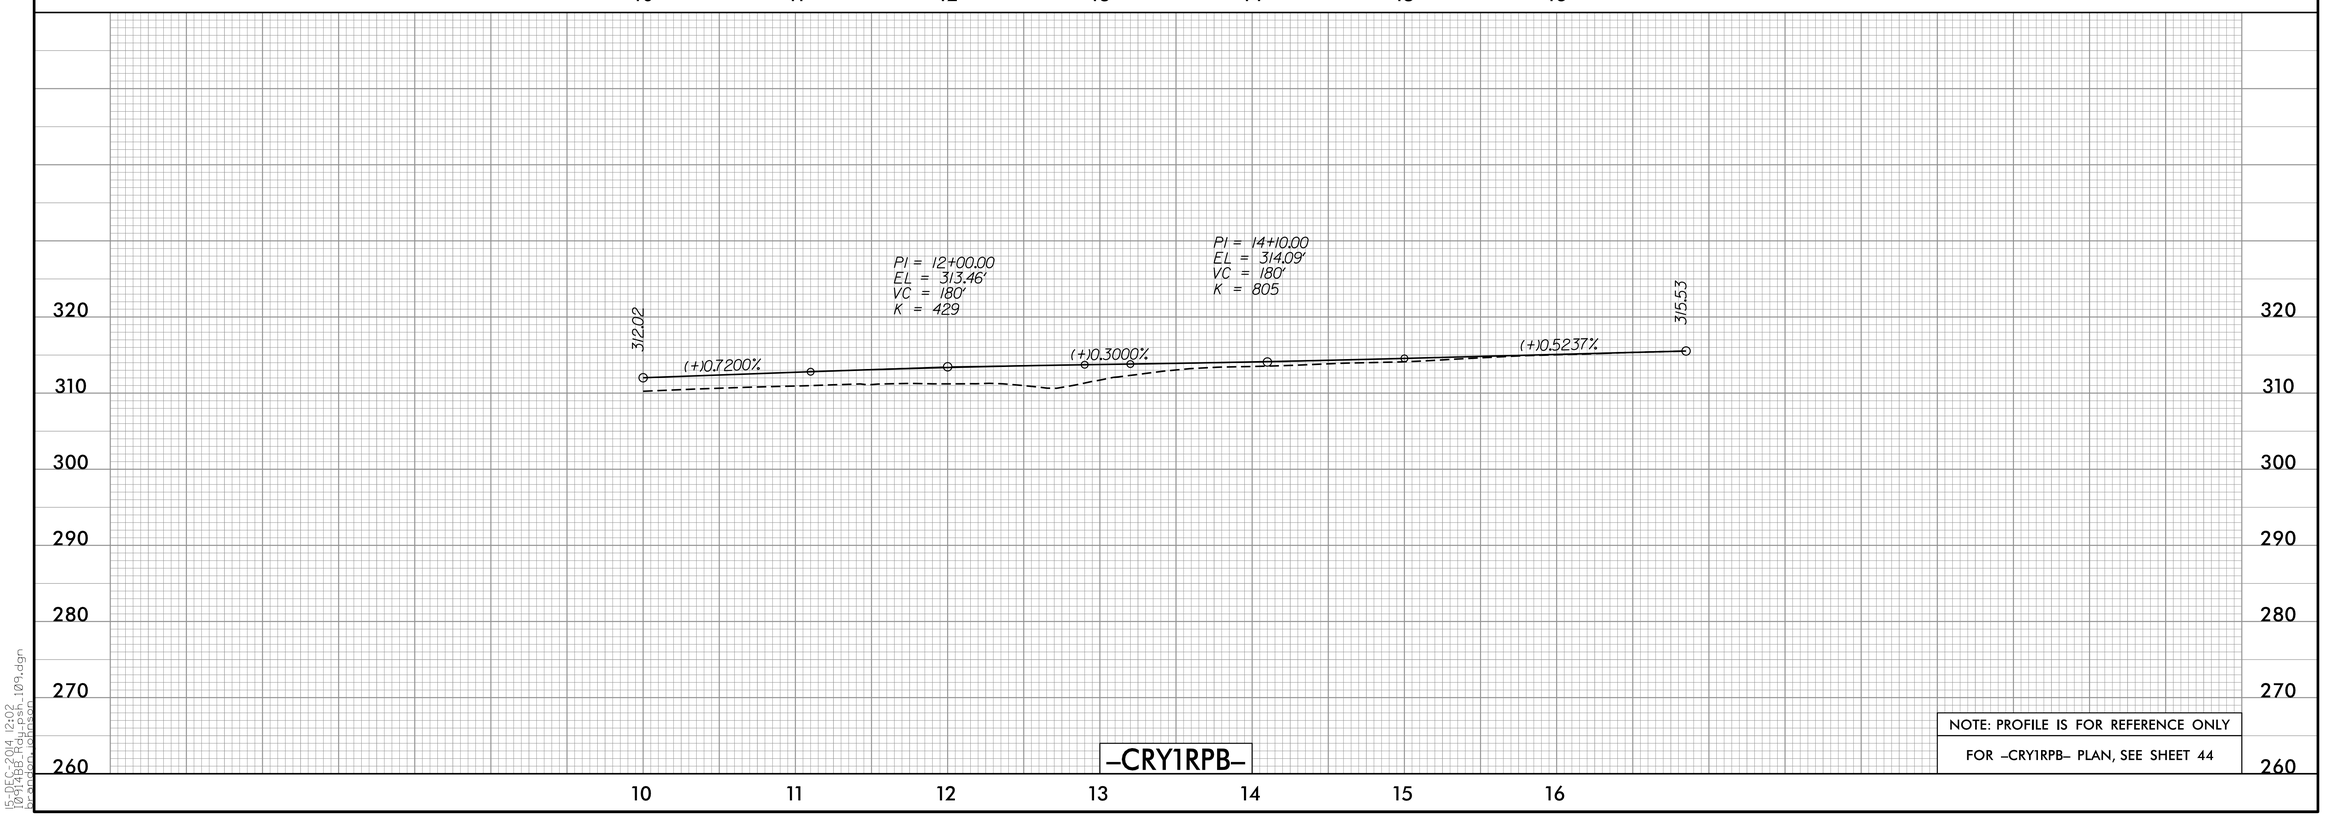

–CRY1RPB–

NOTE: PROFILE IS FOR REFERENCE ONLY

FOR –CRY1RPB– PLAN, SEE SHEET 44

15-FEB-2014 12:02
I:\0914BB\Plans\Sheets\109.dgn
bbrandon johnson