Prepared in the Office of: SUMMIT DESIGN AND ENGINEERING SERVICES
NC FIRM LICENSE No: P-0339
504 Meadowlands Drive
Hillsborough, NC 27278
(919) 732-3883
(919) 732-6676 (FAX)

Prepared in the Office of: ECOLOGICAL ENGINEERING
NC FIRM LICENSE No: F-148
1151 SE Cary Parkway
Suite 12
Cary, NC 27518
(919) 557-0929

PROJECT REFERENCE NO.	SHEET NO.
I-0914BB	108

ROADWAY DESIGN ENGINEER
1/28/2015
NORTH CAROLINA PROFESSIONAL SEAL 034371 ENGINEER BRANDON W. JOHNSON
DocuSigned by: Brandon W. Johnson
6A29A2BE0C9B45E...

HYDRAULICS ENGINEER
1/28/2015
NORTH CAROLINA PROFESSIONAL SEAL 20147 ENGINEER FRANK F. FLEMING
DocuSigned by: Frank F Fleming
B1D07219A6F4A46...

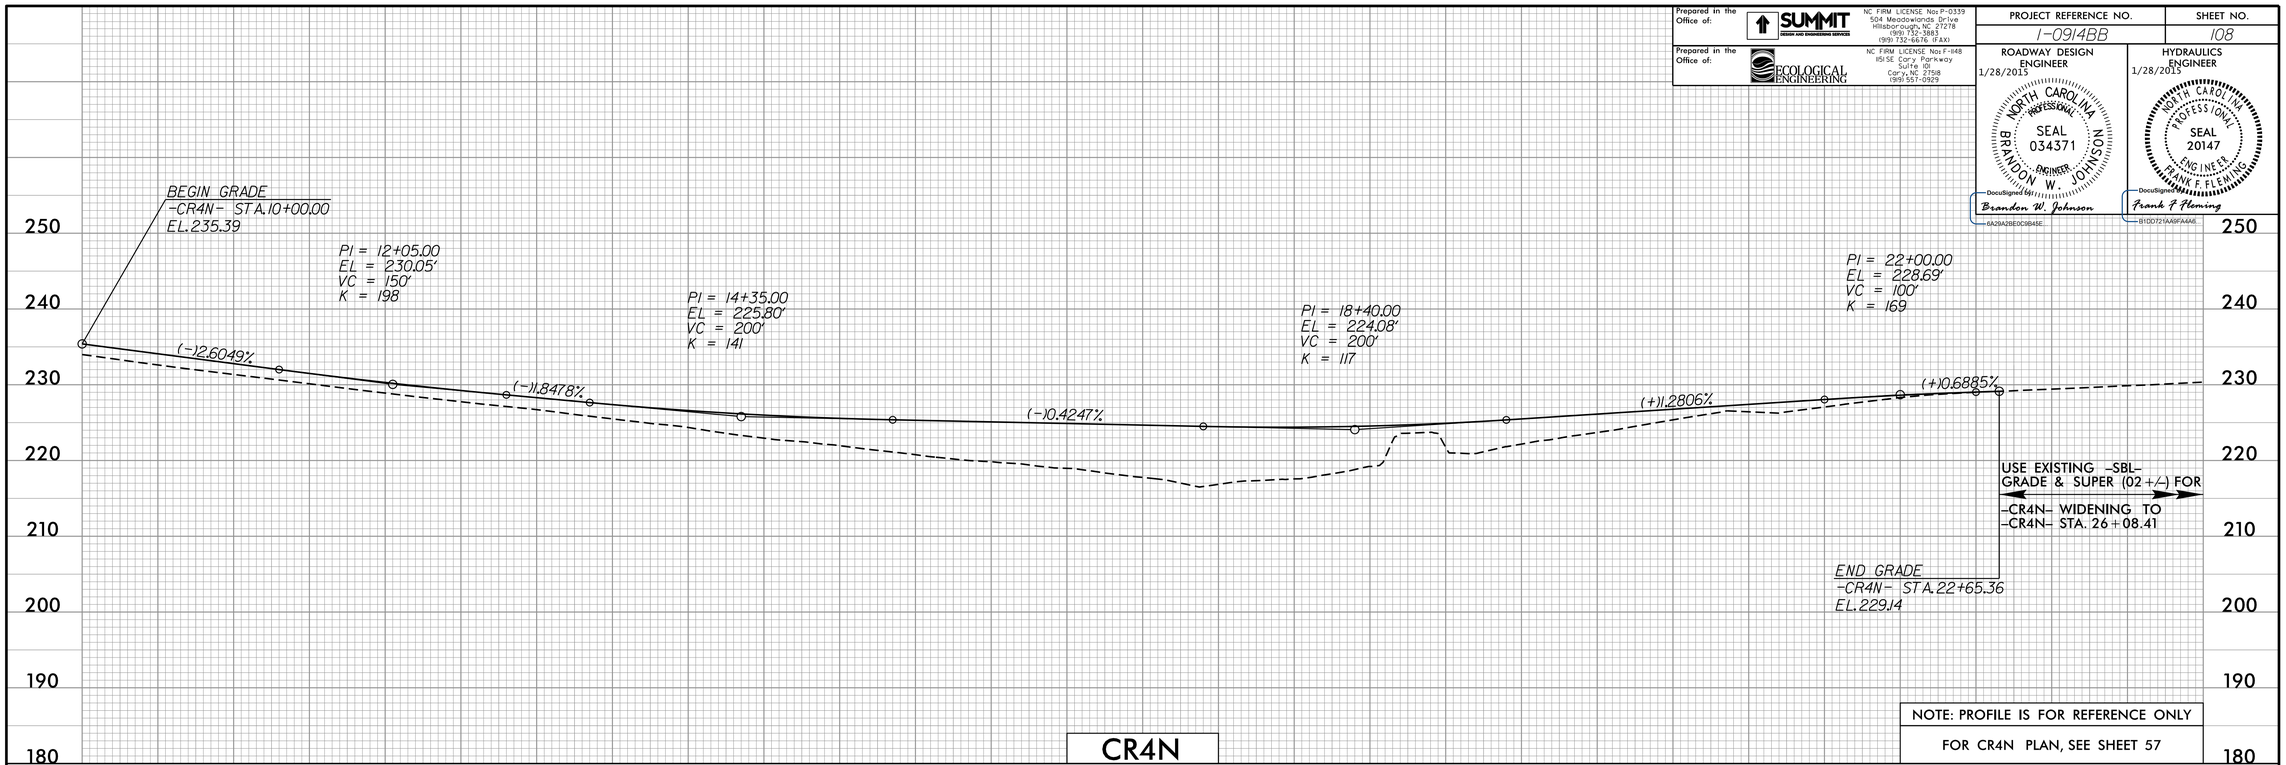

NOTE: PROFILE IS FOR REFERENCE ONLY

FOR CR4N PLAN, SEE SHEET 57

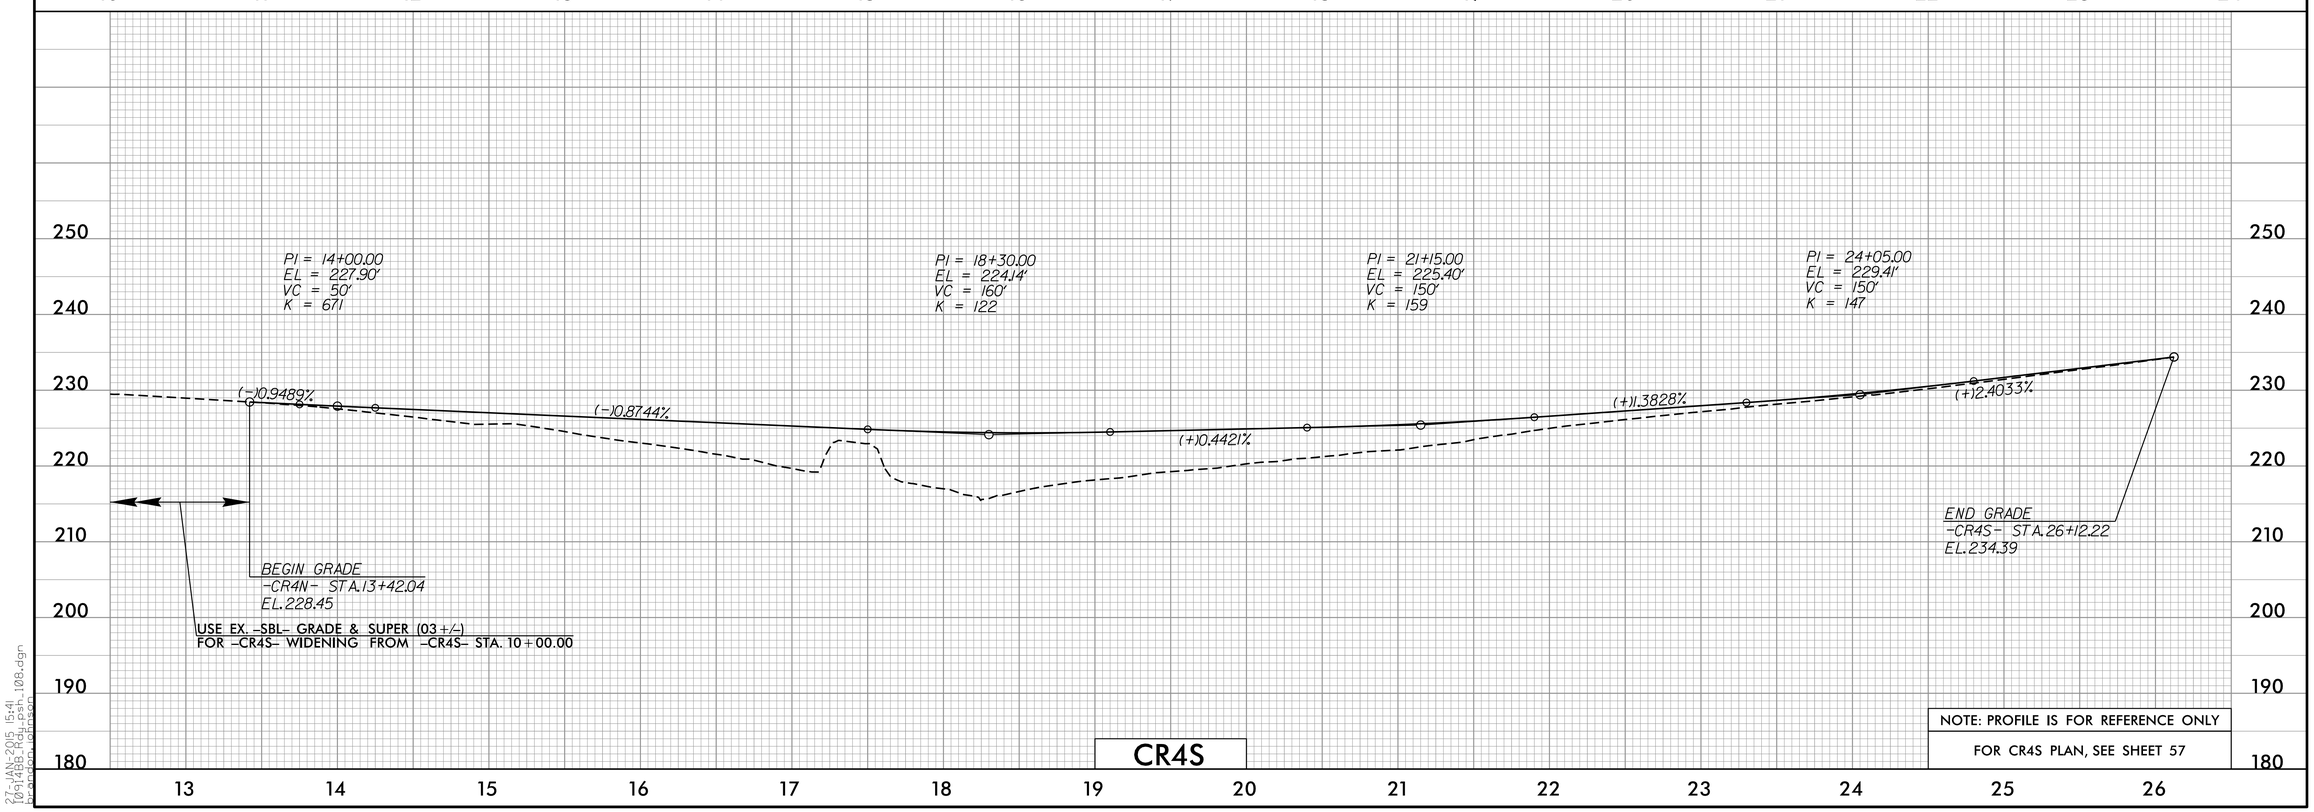

NOTE: PROFILE IS FOR REFERENCE ONLY

FOR CR4S PLAN, SEE SHEET 57

27-JAN-2015 15:41
I:\0914BB\Plans\sht_108.dgn
brandon.johnson