PROJECT REFERENCE NO.	SHEET NO.
I-0914BB	44
R/W SHEET NO.	

ROADWAY DESIGN ENGINEER
1/15/2015
NORTH CAROLINA PROFESSIONAL SEAL 034371 ENGINEER BRANDON W. JOHNSON
DocuSigned by: Brandon W. Johnson

HYDRAULICS ENGINEER
1/26/2015
NORTH CAROLINA PROFESSIONAL SEAL 20147 ENGINEER FRANK F. FLEMING
DocuSigned by: Frank F Fleming

Prepared in the Office of: SUMMIT DESIGN AND ENGINEERING SERVICES
07214 NC FIRM LICENSE No: P-0339
504 Meadowlands Drive
Hillsborough, NC 27278
(919) 732-3883
(919) 732-6676 (FAX)

Prepared in the Office of: ECOLOGICAL ENGINEERING
NC FIRM LICENSE No: F-148
1515E Cary Parkway
Suite 101
Cary, NC 27518
(919) 557-0929

FOR –CRY1RPB– PROFILE, SEE SHEET 109
FOR –L– PLAN, SEE SHEETS 10, 11 & 12

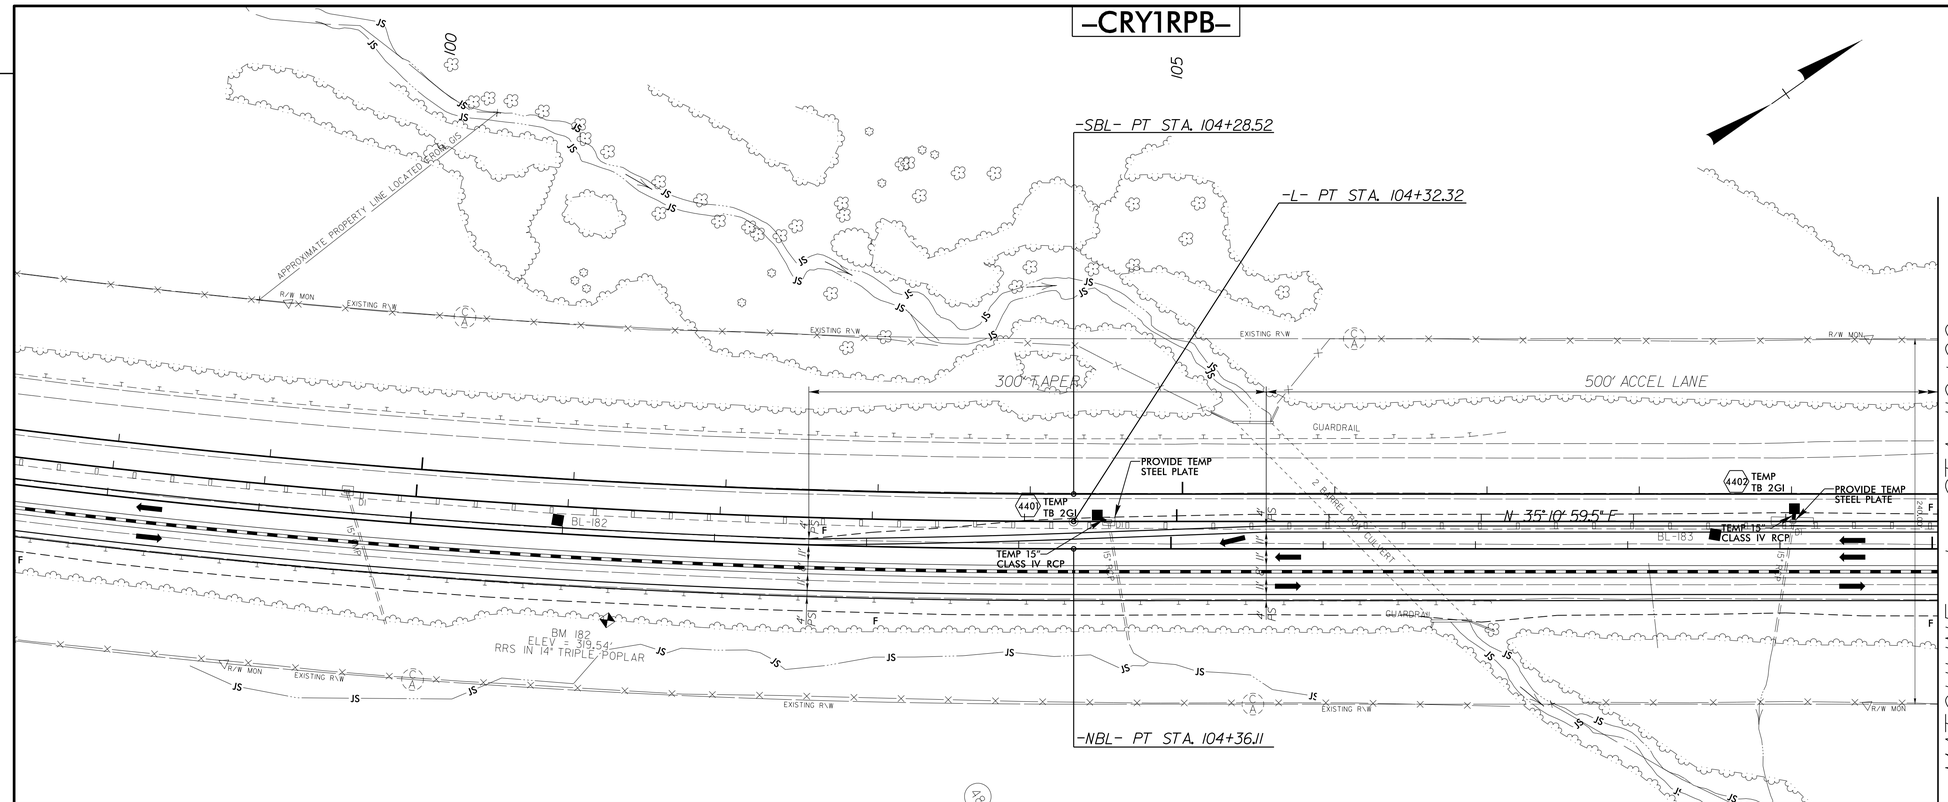

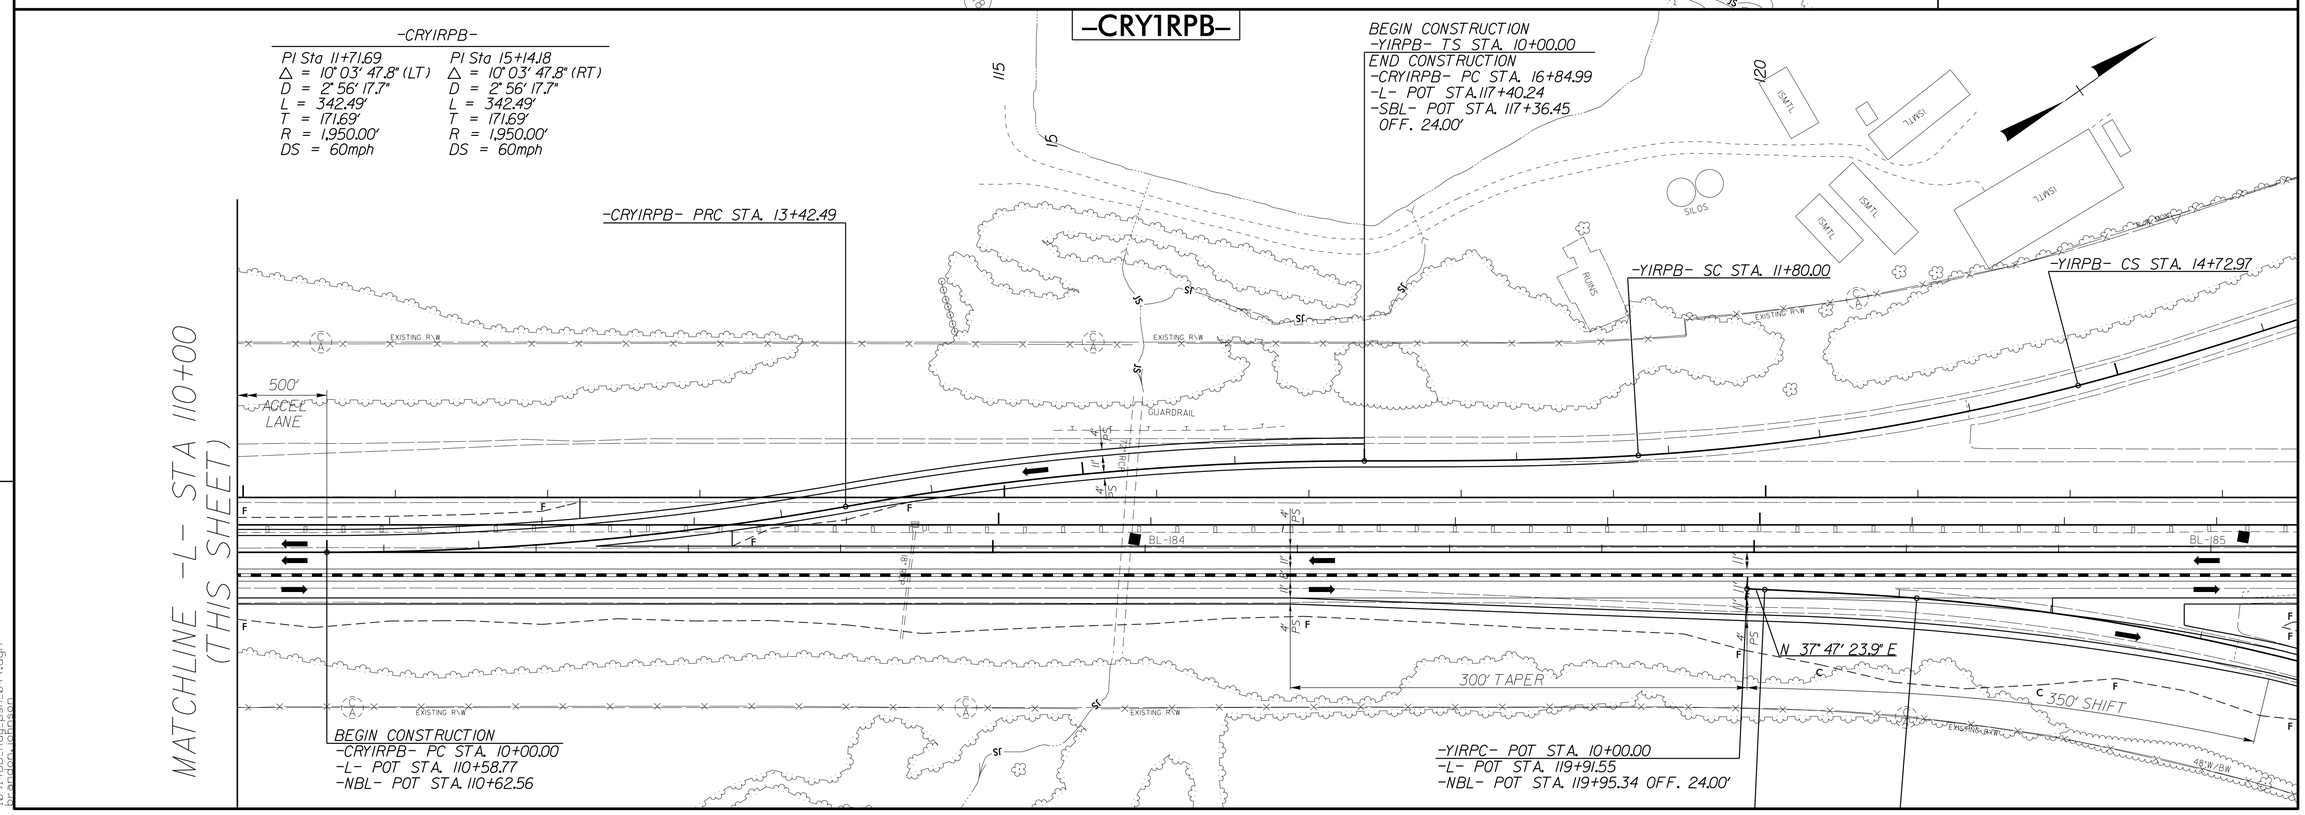

REVISIONS

IE-PC-PM-214 1:200
01/26/2015 11:15:01
brandon.johnson