Prepared in the Office of: SUMMIT DESIGN AND ENGINEERING SERVICES
NC FIRM LICENSE Nos P-0339
504 Meadowlands Drive
Hillsborough, NC 27278
(919) 732-3883
(919) 732-6676 (FAX)

Prepared in the Office of: ECOLOGICAL ENGINEERING
NC FIRM LICENSE Nos F-1448
151 SE Cary Parkway
Suite 101
Cary, NC 27518
(919) 557-0929

PROJECT REFERENCE NO.	SHEET NO.
I-0914BB	89

ROADWAY DESIGN ENGINEER
1/15/2015
NORTH CAROLINA PROFESSIONAL SEAL 034371 ENGINEER BRANDON W. JOHNSON
DocuSigned by: Brandon W. Johnson
6A29A2BE0C9B45E...

HYDRAULICS ENGINEER
1/26/2015
NORTH CAROLINA PROFESSIONAL SEAL 20147 ENGINEER FRANK F. FLEMING
DocuSigned by: Frank F Fleming
B1DD721AA9FA4A6...

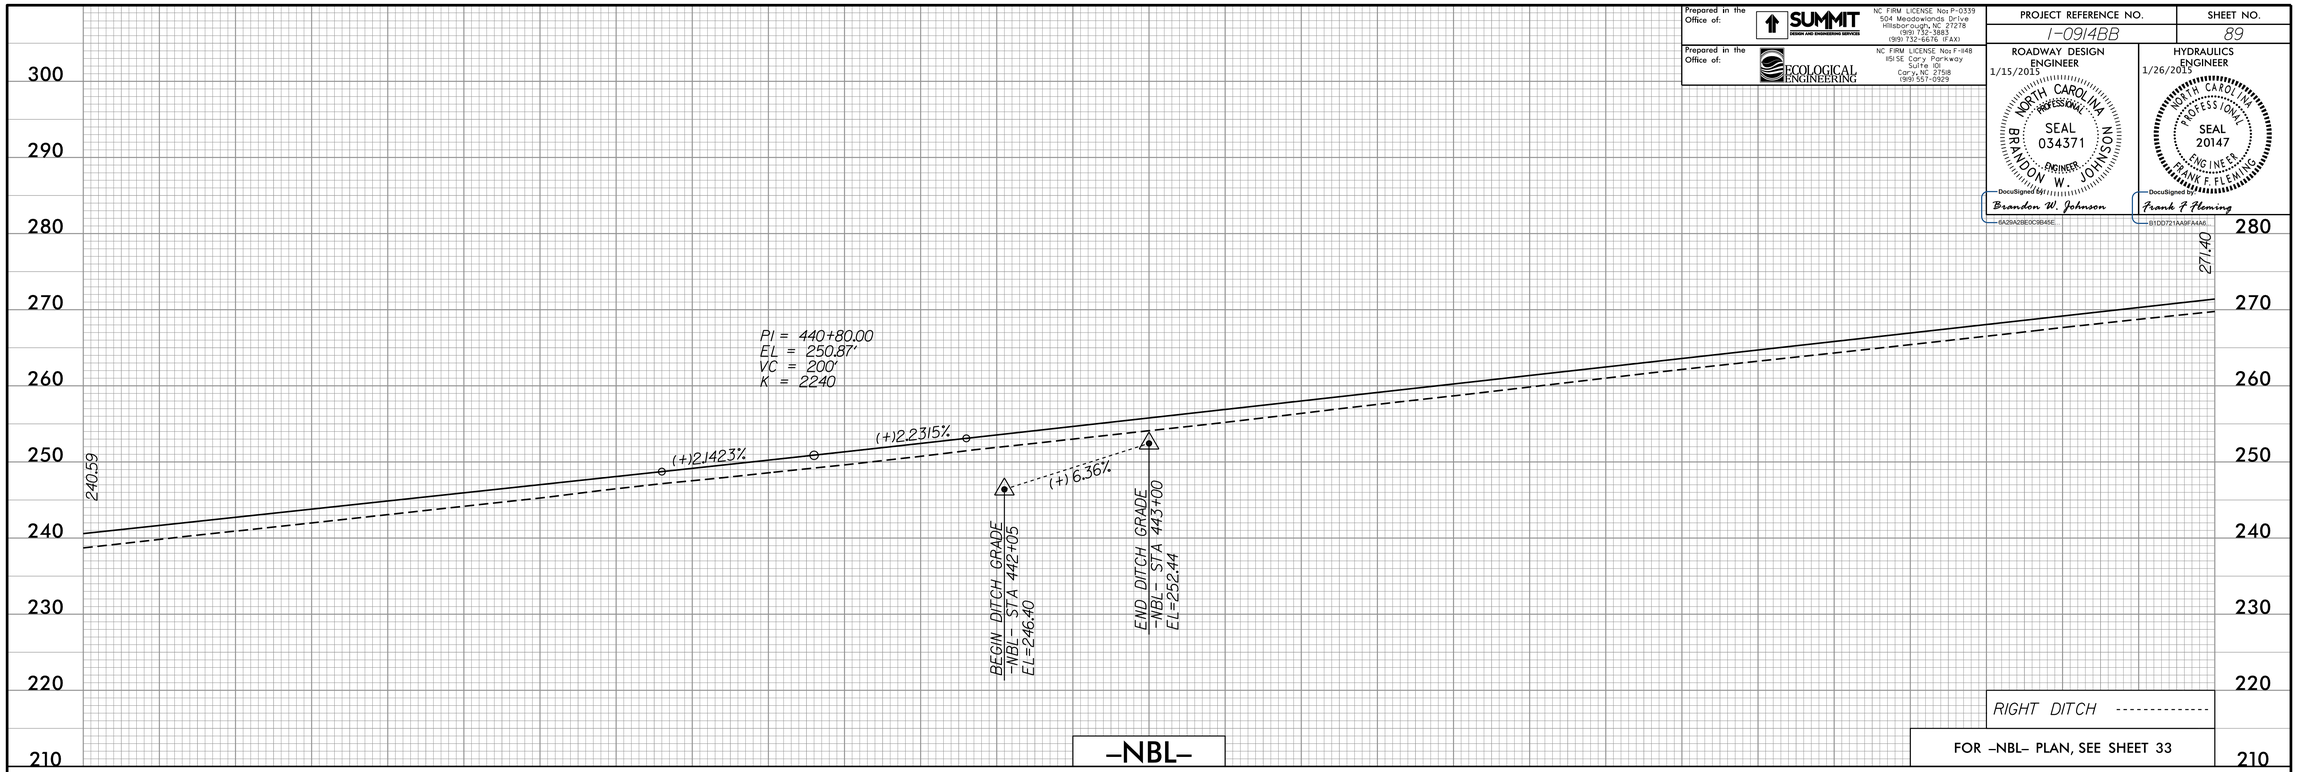

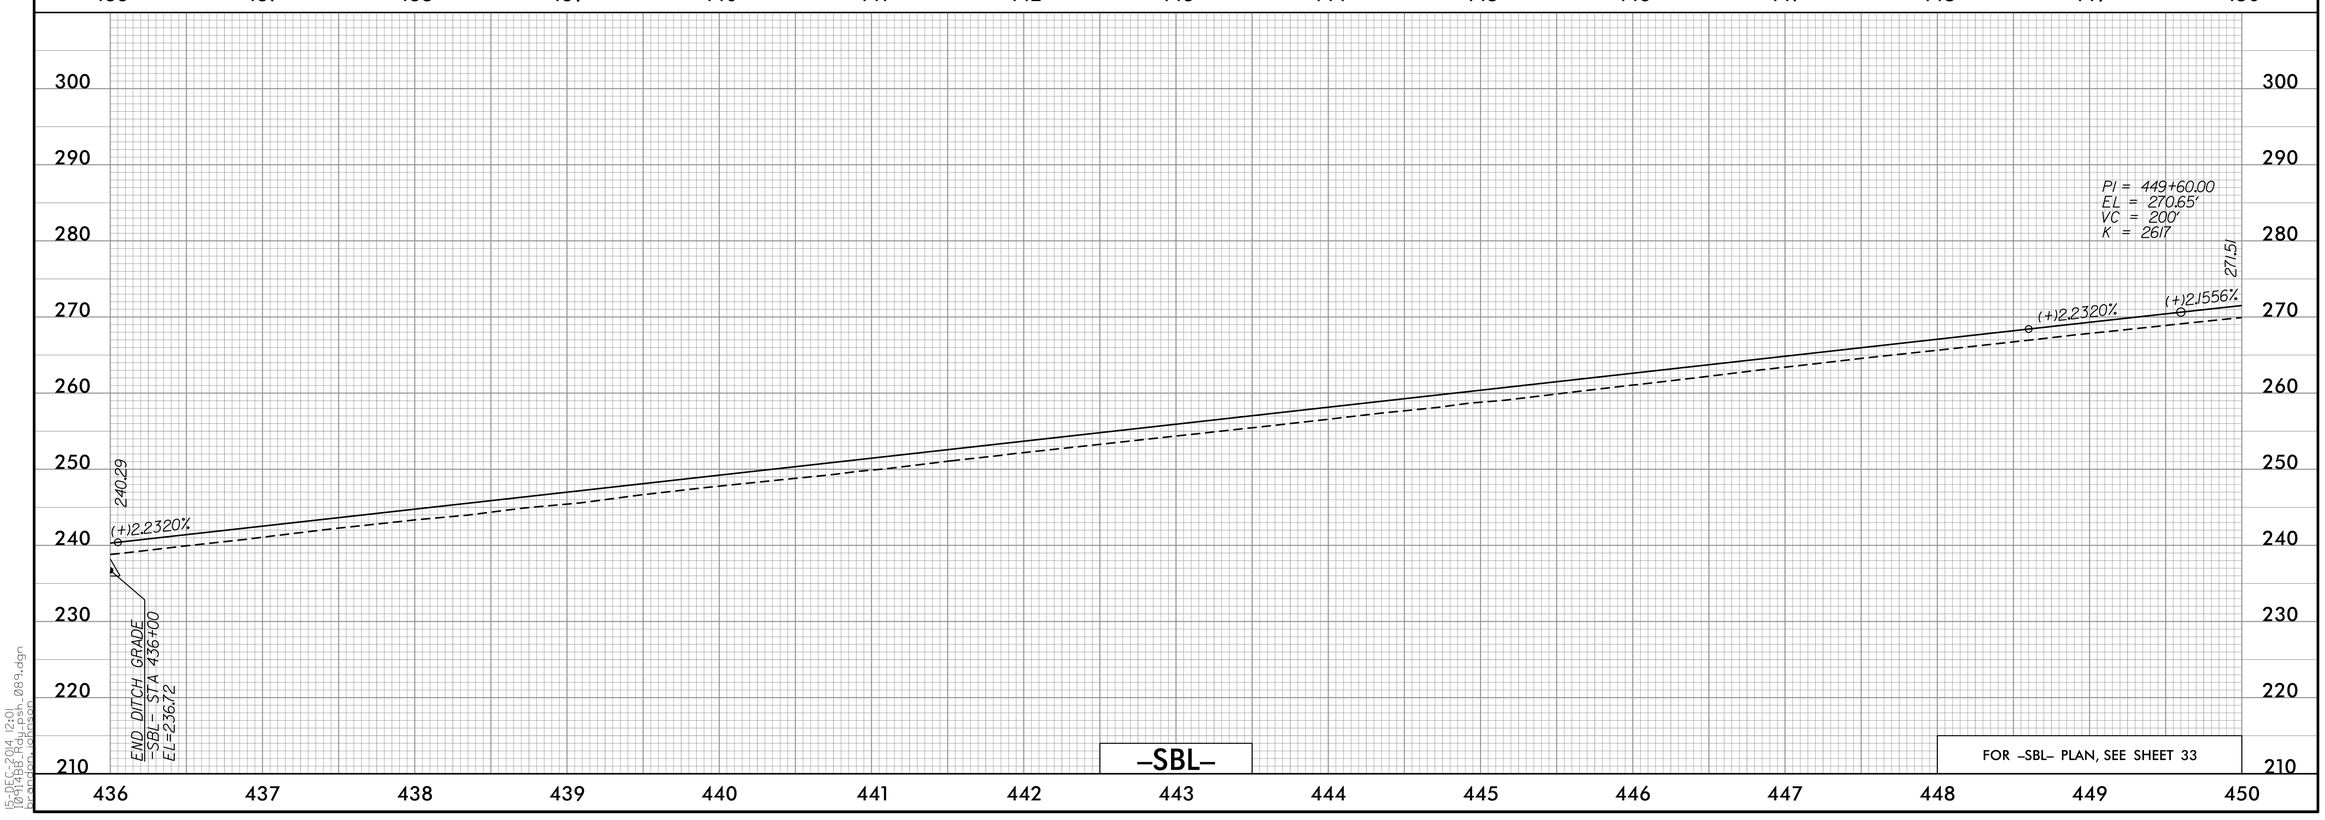

IE-FEB-2014 (2:01)
Logged by: Brandon Johnson
be_proj_ref_089.dgn