Prepared in the Office of:	SUMMIT DESIGN AND ENGINEERING SERVICES	NC FIRM LICENSE Nos P-0339 504 Meadowlands Drive Hillsborough, NC 27278 (919) 732-3883 (919) 732-6676 (FAX)
Prepared in the Office of:	ECOLOGICAL ENGINEERING	NC FIRM LICENSE Nos F-1448 1515 E. Cary Parkway Suite 101 Cary, NC 27518 (919) 557-0929

PROJECT REFERENCE NO.	SHEET NO.
I-0914BB	73

ROADWAY DESIGN ENGINEER	HYDRAULICS ENGINEER
1/15/2015	1/26/2015
NORTH CAROLINA PROFESSIONAL SEAL 034371 ENGINEER BRANDON W. JOHNSON	NORTH CAROLINA PROFESSIONAL SEAL 20147 ENGINEER FRANK F. FLEMING
DocuSigned by: Brandon W. Johnson 6A29A2BE0C9B45E...	DocuSigned by: Frank F Fleming B1DD721AA9FA4A6...

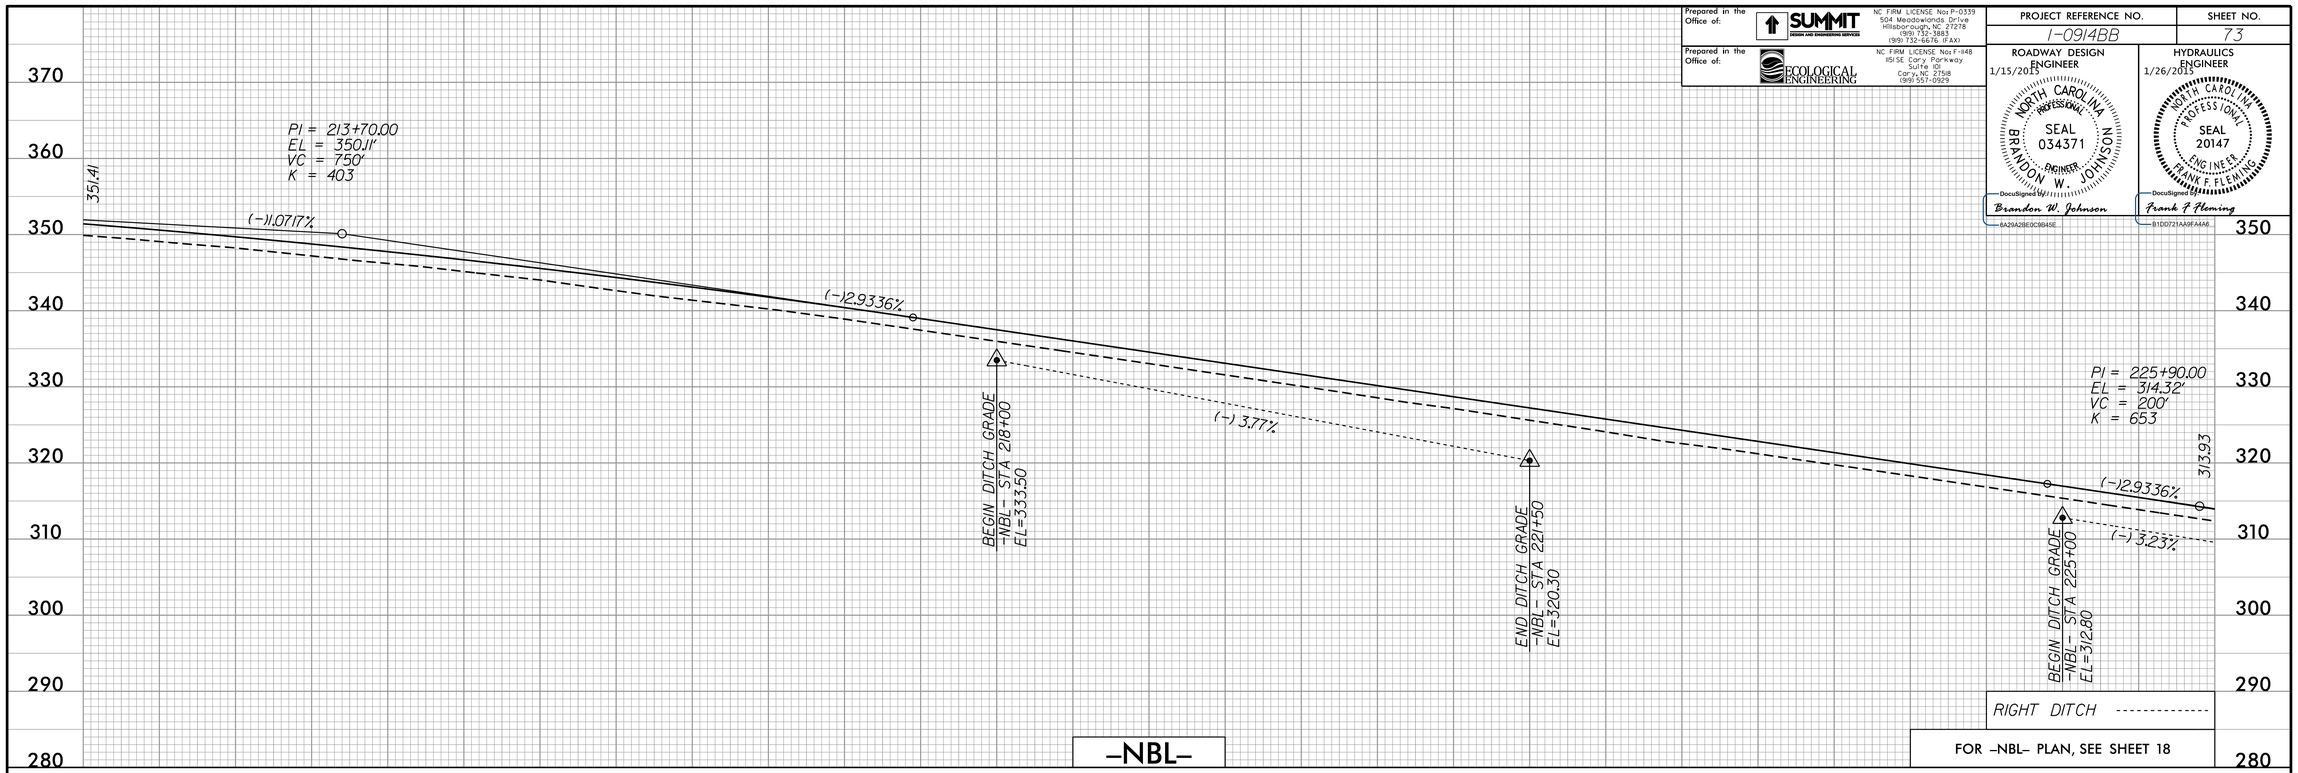

IE-FFS-204 (2:0)
10/9/2014 10:04:
brandon.johnson
073.dgn