PROJECT REFERENCE NO.	SHEET NO.
I-0914BB	52
R/W SHEET NO.	

ROADWAY DESIGN ENGINEER
1/15/2015
NORTH CAROLINA PROFESSIONAL SEAL 034371 ENGINEER BRANDON W. JOHNSON
DocuSigned by: Brandon W. Johnson

HYDRAULICS ENGINEER
1/26/2015
NORTH CAROLINA PROFESSIONAL SEAL 20147 ENGINEER FRANK F. FLEMING
DocuSigned by: Frank F Fleming

Prepared in the Office of: SUMMIT DESIGN AND ENGINEERING SERVICES
721A Corporate Circle
NC FIRM LICENSE No: P-0339
504 Meadowlands Drive
Hillsborough, NC 27278
(919) 732-3883
(919) 732-6676 (FAX)

Prepared in the Office of: ECOLOGICAL ENGINEERING
NC FIRM LICENSE No: F-148
1515E Cary Parkway
Suite 101
Cary, NC 27518
(919) 557-0929

FOR –CRWCRPB– PROFILE, SEE SHEET 113
FOR –L– PLAN, SEE SHEETS 29 & 30

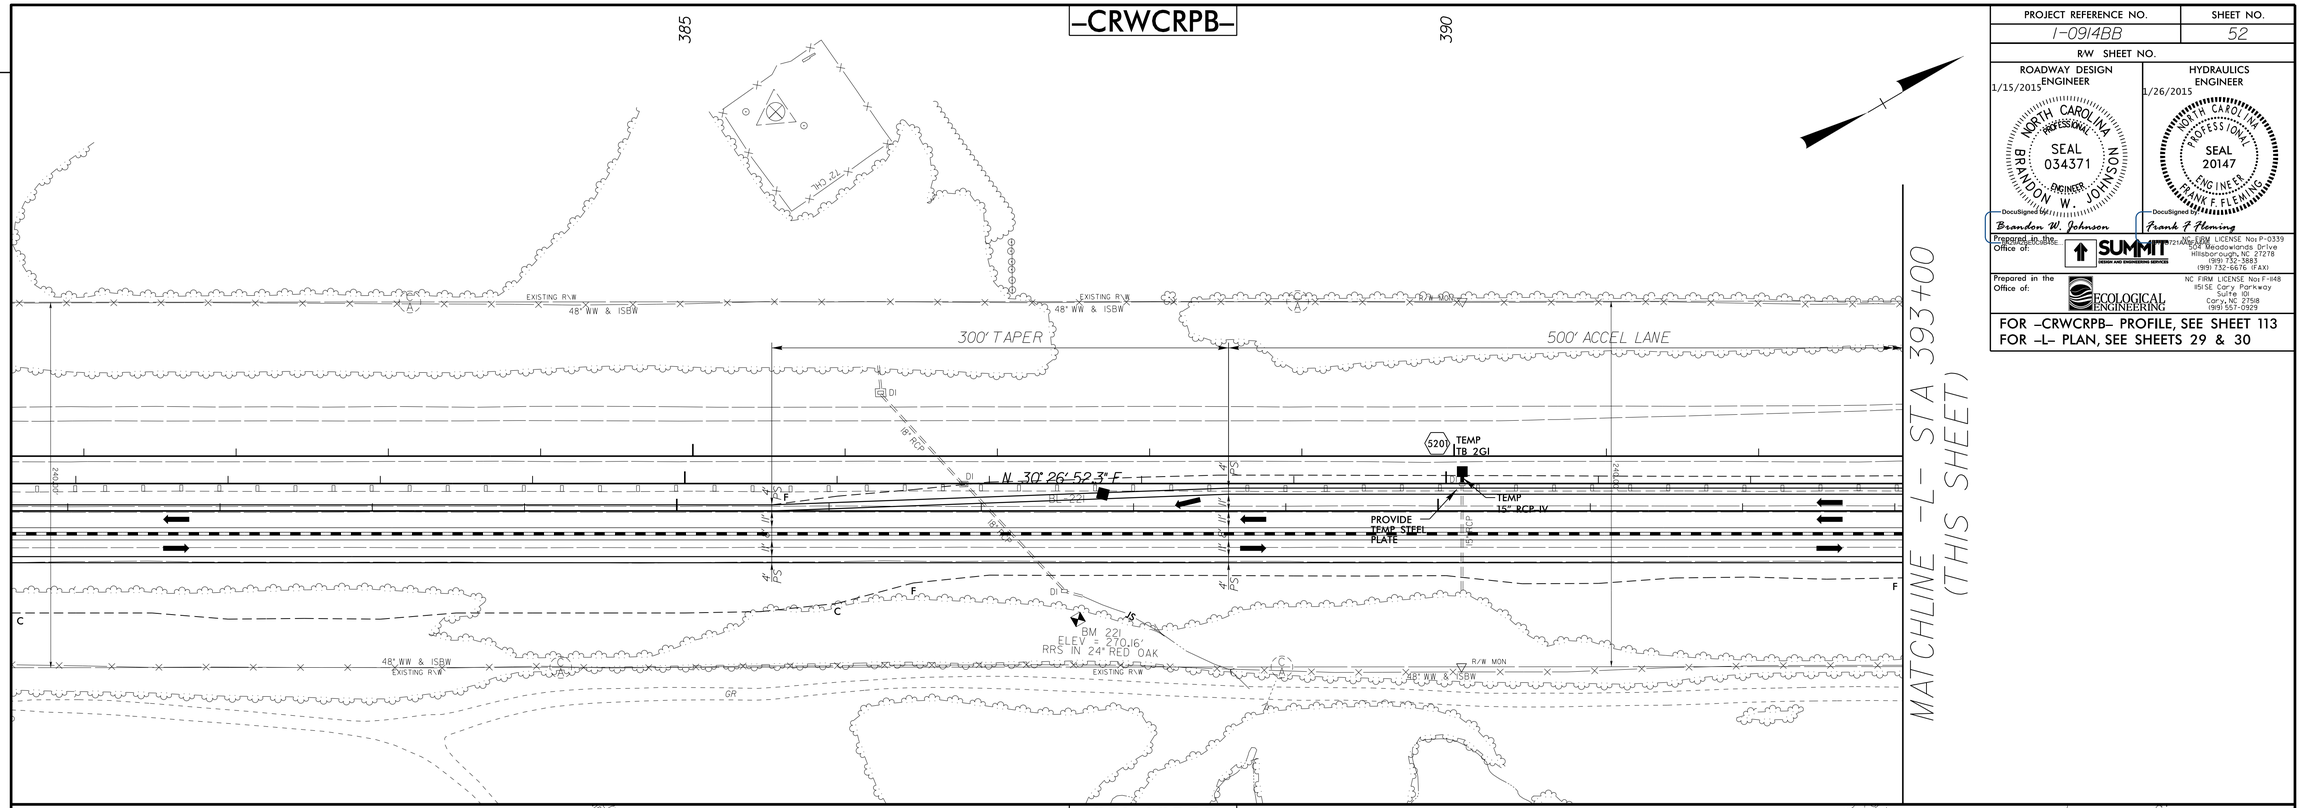

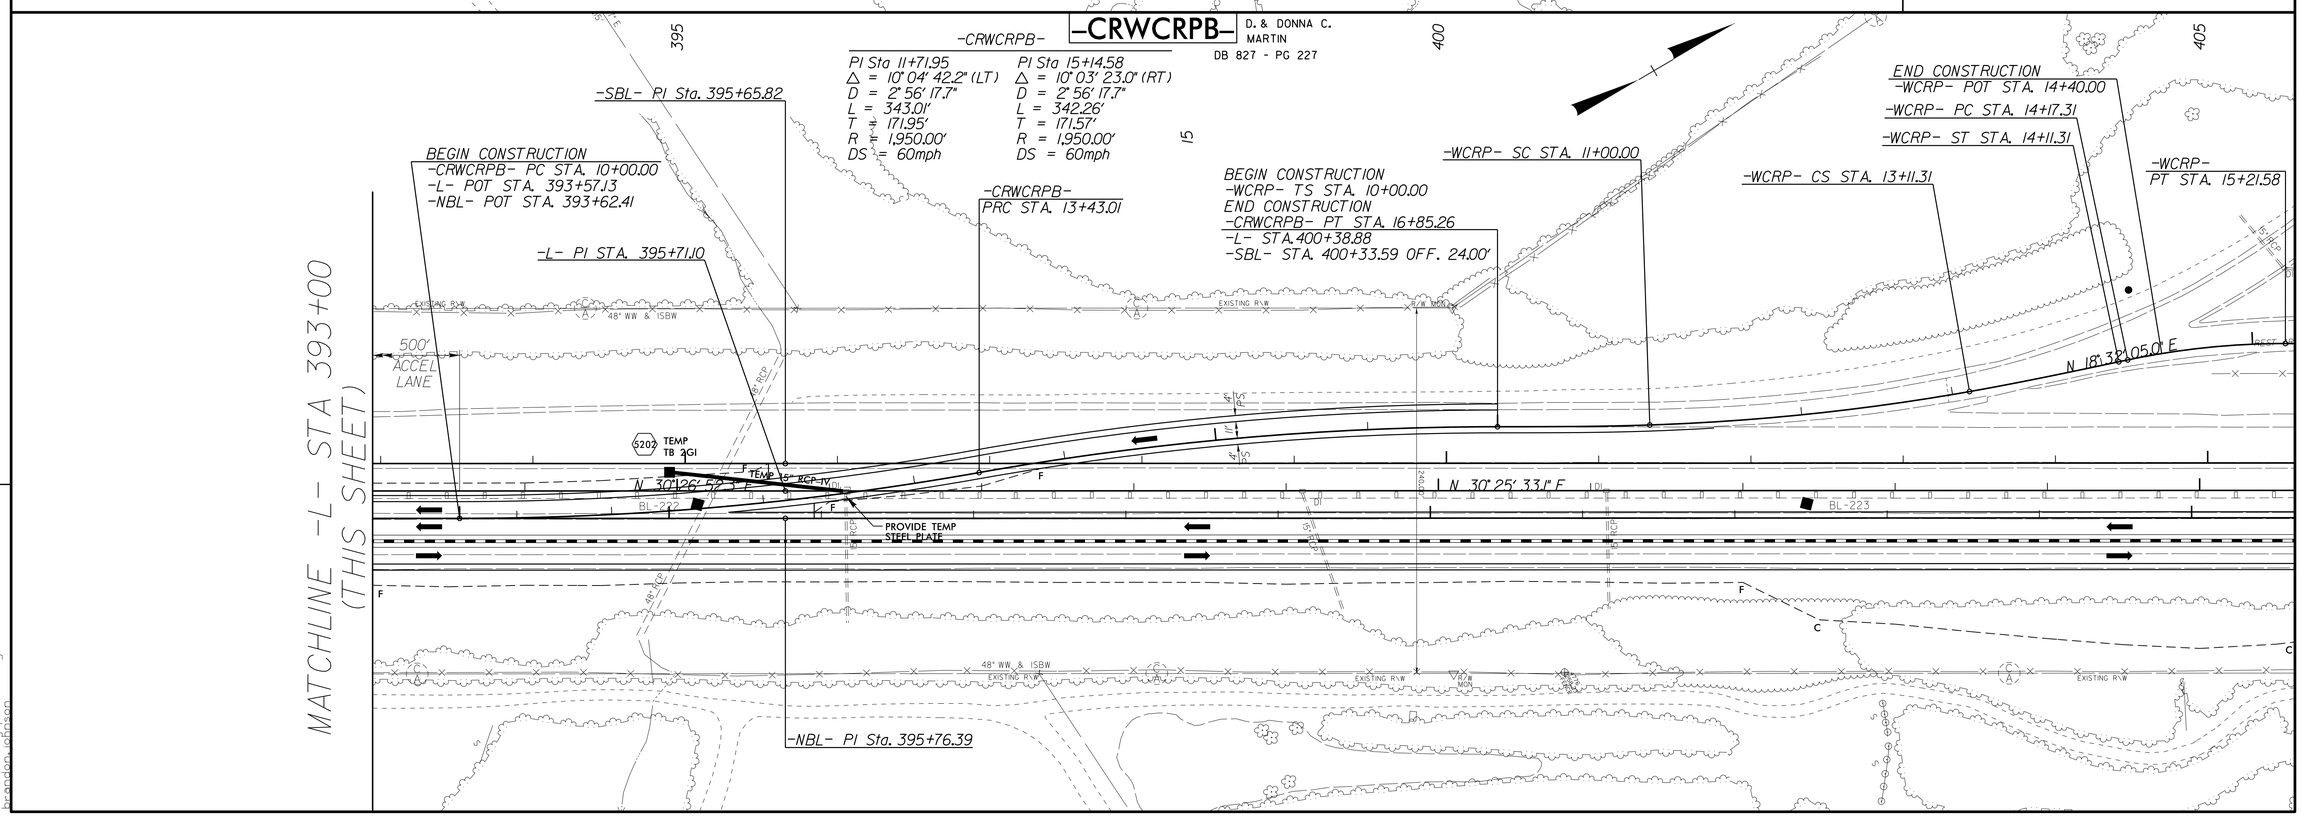

REVISIONS

15-DEC-2014 12:00
brandon.johnson
brandon.johnson