PROJ. REFERENCE NO.	SHEET NO.
I-0914BB	TMP-126

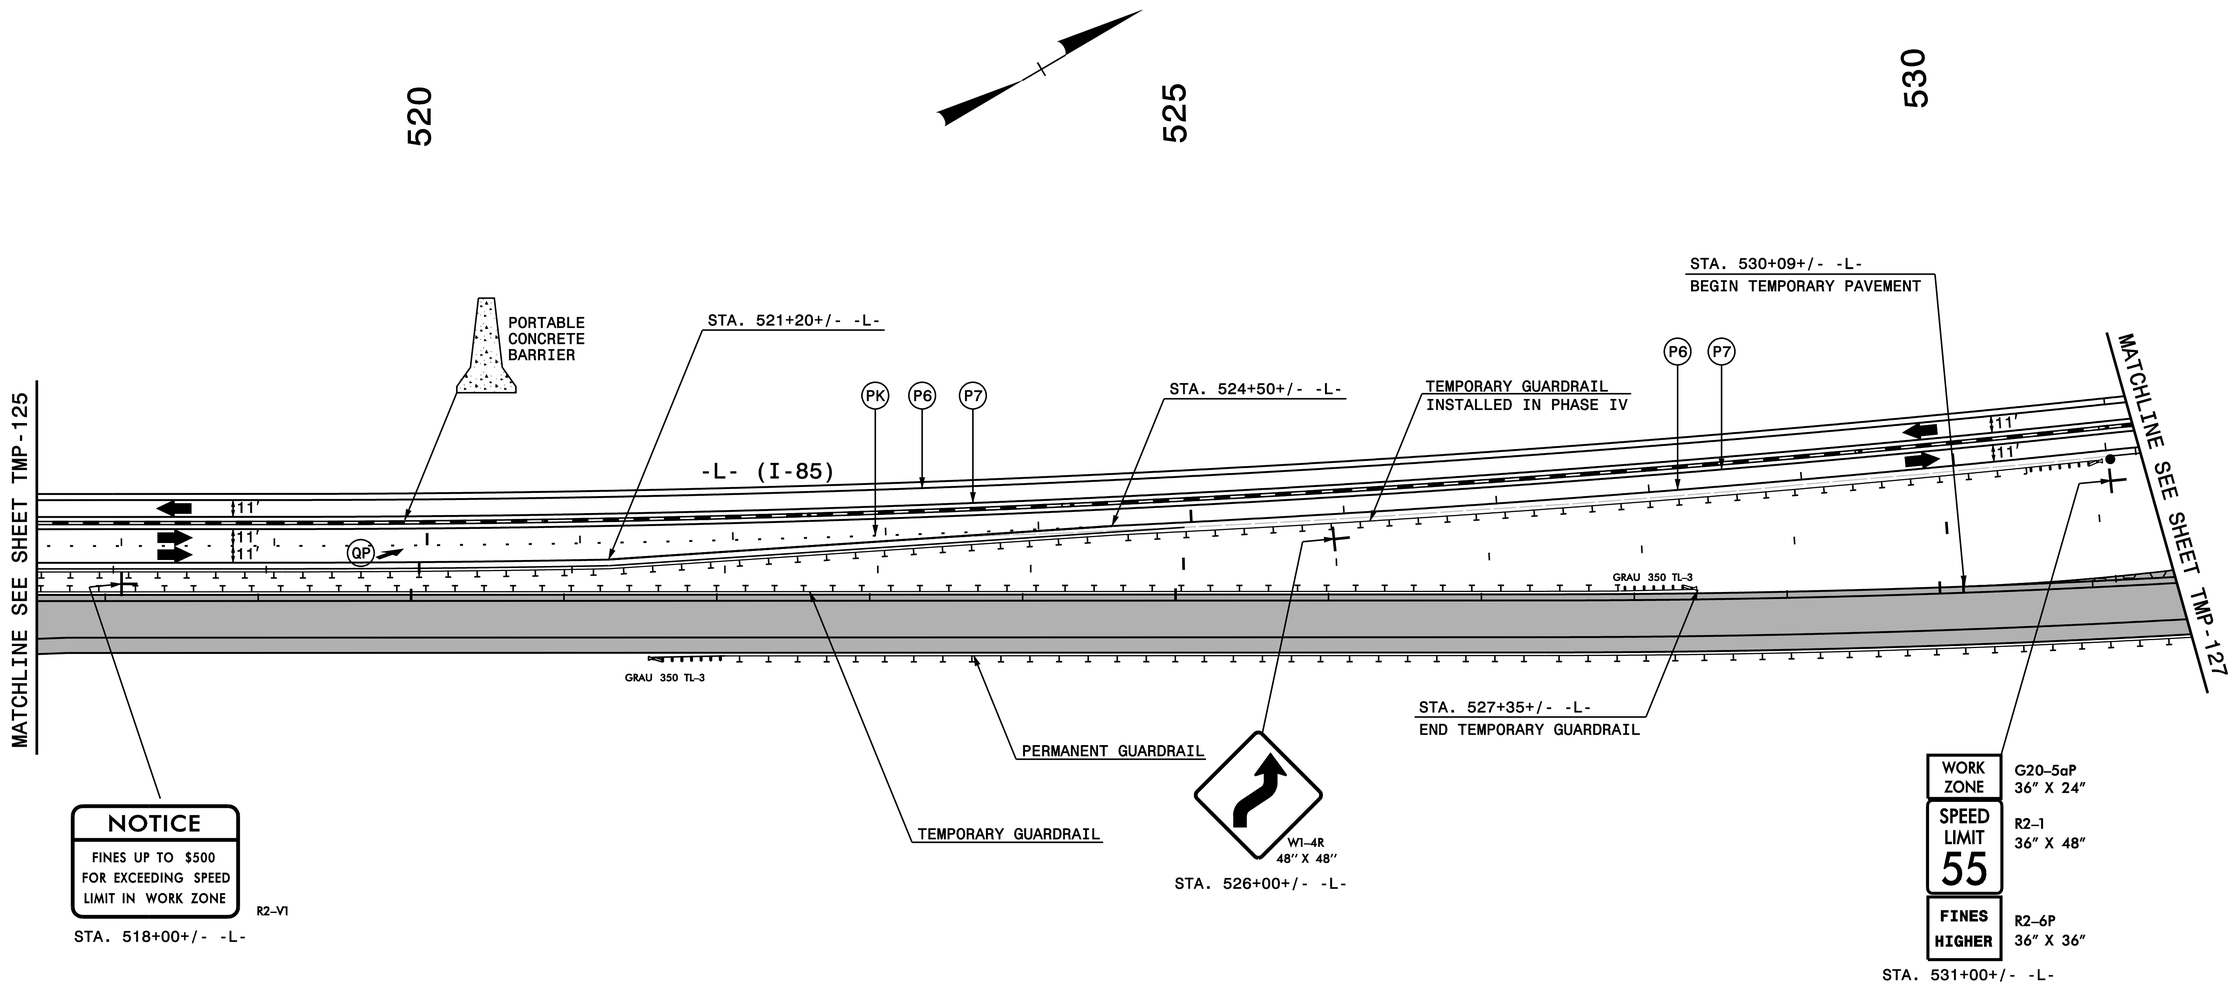

ALL PAVEMENT MARKINGS ARE EXISTING MARKINGS UNLESS OTHERWISE NOTED

PLAN PREPARED IN THE OFFICE OF:

PROGRESSIVE DESIGN GROUP, INC.

ENGINEERS • CONSULTANTS

APPROVED: Tim Ary DATE: 12/16/2013

SEAL

NORTH CAROLINA PROFESSIONAL SEAL 025465 ENGINEER TIM ARY

DIVISION OF HIGHWAYS • STATE OF NORTH CAROLINA • DEPARTMENT OF TRANSPORTATION • WORK ZONE TRAFFIC CONTROL

TRANSPORTATION MANAGEMENT PLAN PHASE IVA DETAILS