PROJ. REFERENCE NO.	SHEET NO.
I-0914BB	TMP-157

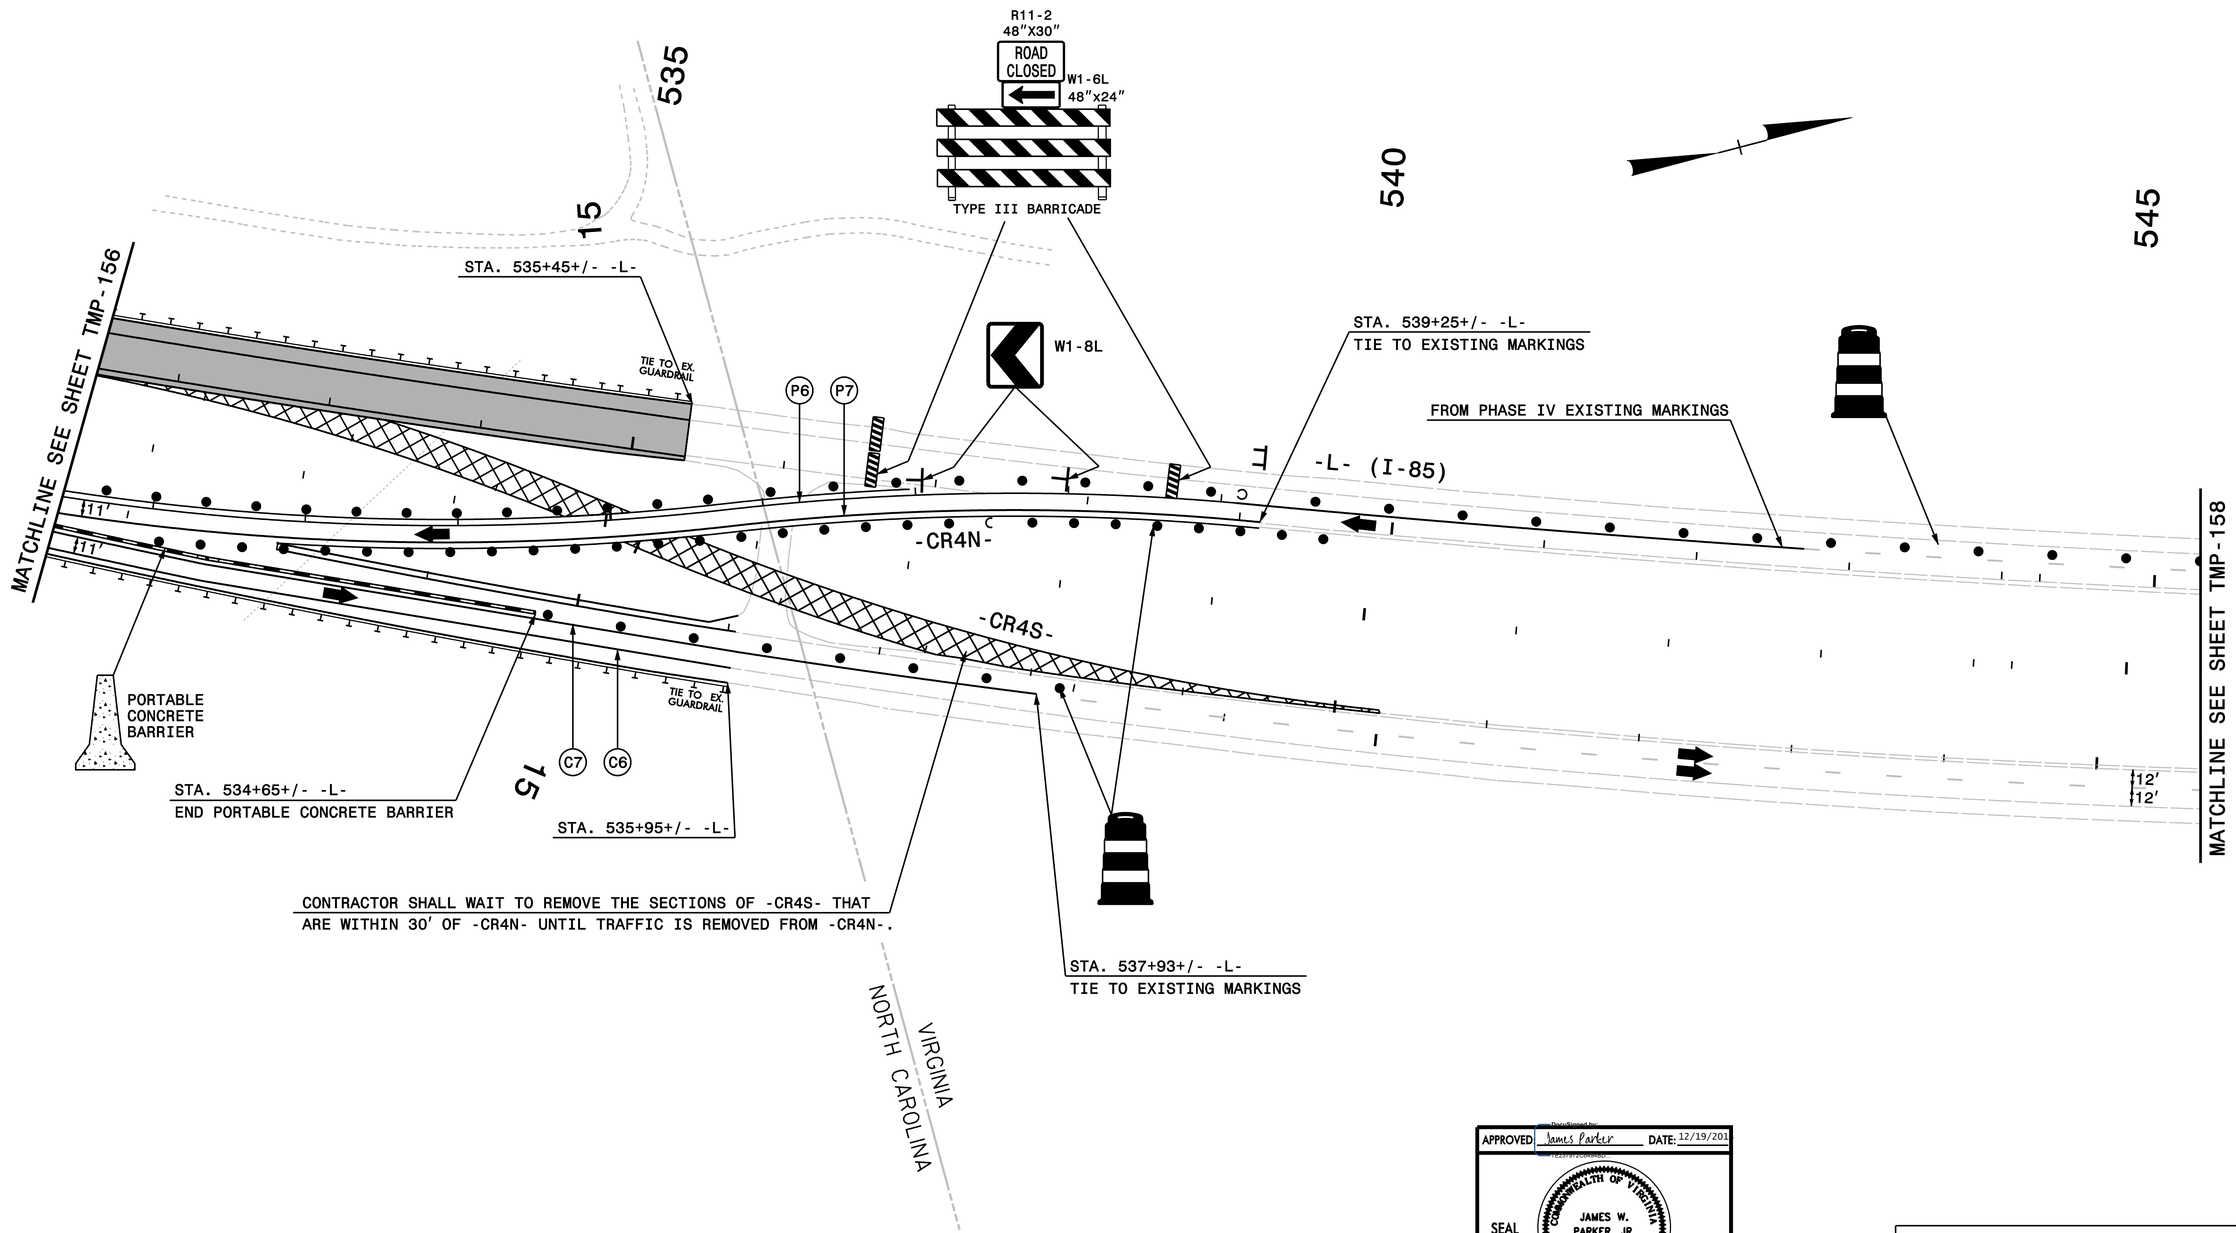

ALL PAVEMENT MARKINGS ARE EXISTING MARKINGS UNLESS OTHERWISE NOTED

PLAN PREPARED IN THE OFFICE OF:

PROGRESSIVE DESIGN GROUP, INC.

ENGINEERS • CONSULTANTS

APPROVED: James Parker DATE: 12/19/201

SEAL: COMMONWEALTH OF VIRGINIA — JAMES W. PARKER, JR. — Lic.No. 041505 — PROFESSIONAL ENGINEER

APPROVED: Tim Arey DATE: 12/16/201

SEAL: NORTH CAROLINA PROFESSIONAL SEAL 025465 ENGINEER TIM AREY

DIVISION OF HIGHWAYS • STATE OF NORTH CAROLINA • DEPARTMENT OF TRANSPORTATION • WORK ZONE TRAFFIC CONTROL

TRANSPORTATION MANAGEMENT PLAN PHASE V DETAILS