PROJ. REFERENCE NO.	SHEET NO.
I-0914BB	TMP-105

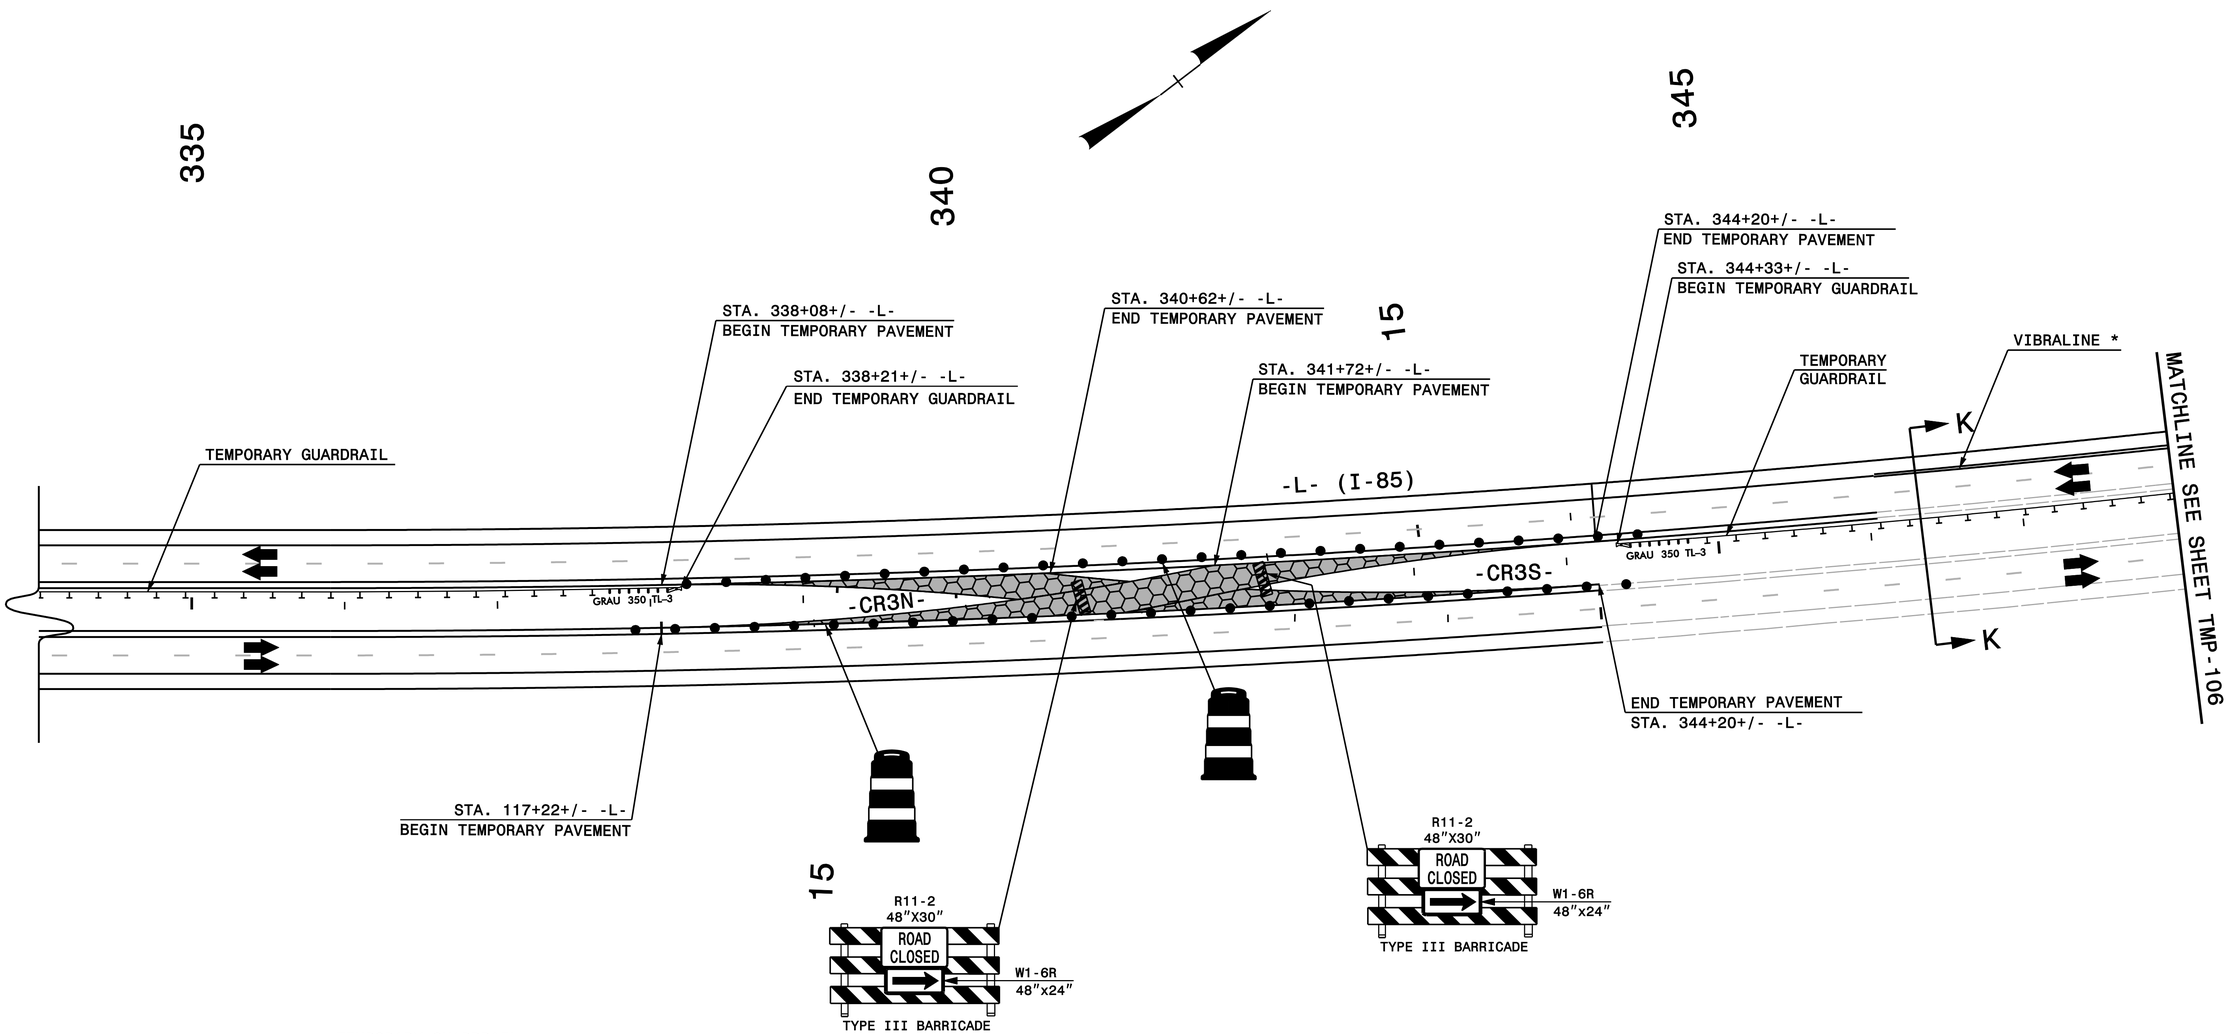

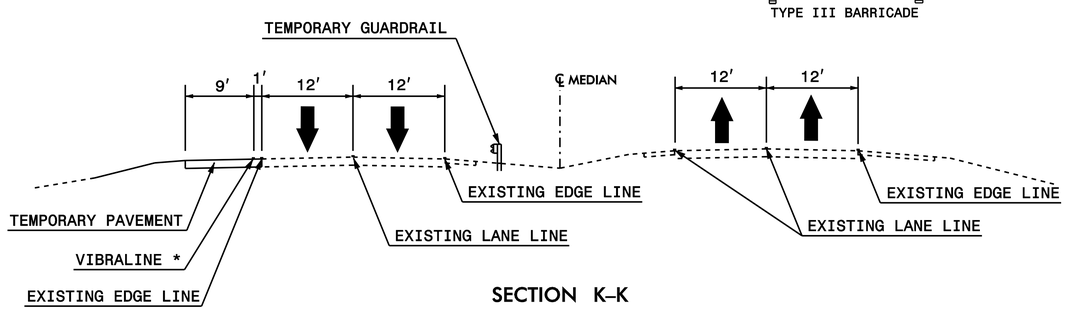

SECTION K–K

* - PLACE VIBRALINE AT 1' OFFSET TO THE OUTSIDE OF THE EXISTING EDGE LINE

ALL PAVEMENT MARKINGS ARE EXISTING MARKINGS UNLESS OTHERWISE NOTED

PLAN PREPARED IN THE OFFICE OF:
PROGRESSIVE DESIGN GROUP, INC.
ENGINEERS • CONSULTANTS

APPROVED: DocuSigned by: Tim Illry DATE: 12/18/201

SEAL

NORTH CAROLINA PROFESSIONAL SEAL 025465 ENGINEER JIM ARey

DIVISION OF HIGHWAYS • STATE OF NORTH CAROLINA • DEPARTMENT OF TRANSPORTATION • WORK ZONE TRAFFIC CONTROL

TRANSPORTATION MANAGEMENT PLAN
PHASE IV DETAILS