PROJ. REFERENCE NO.	SHEET NO.
I-0914BB	TMP-104

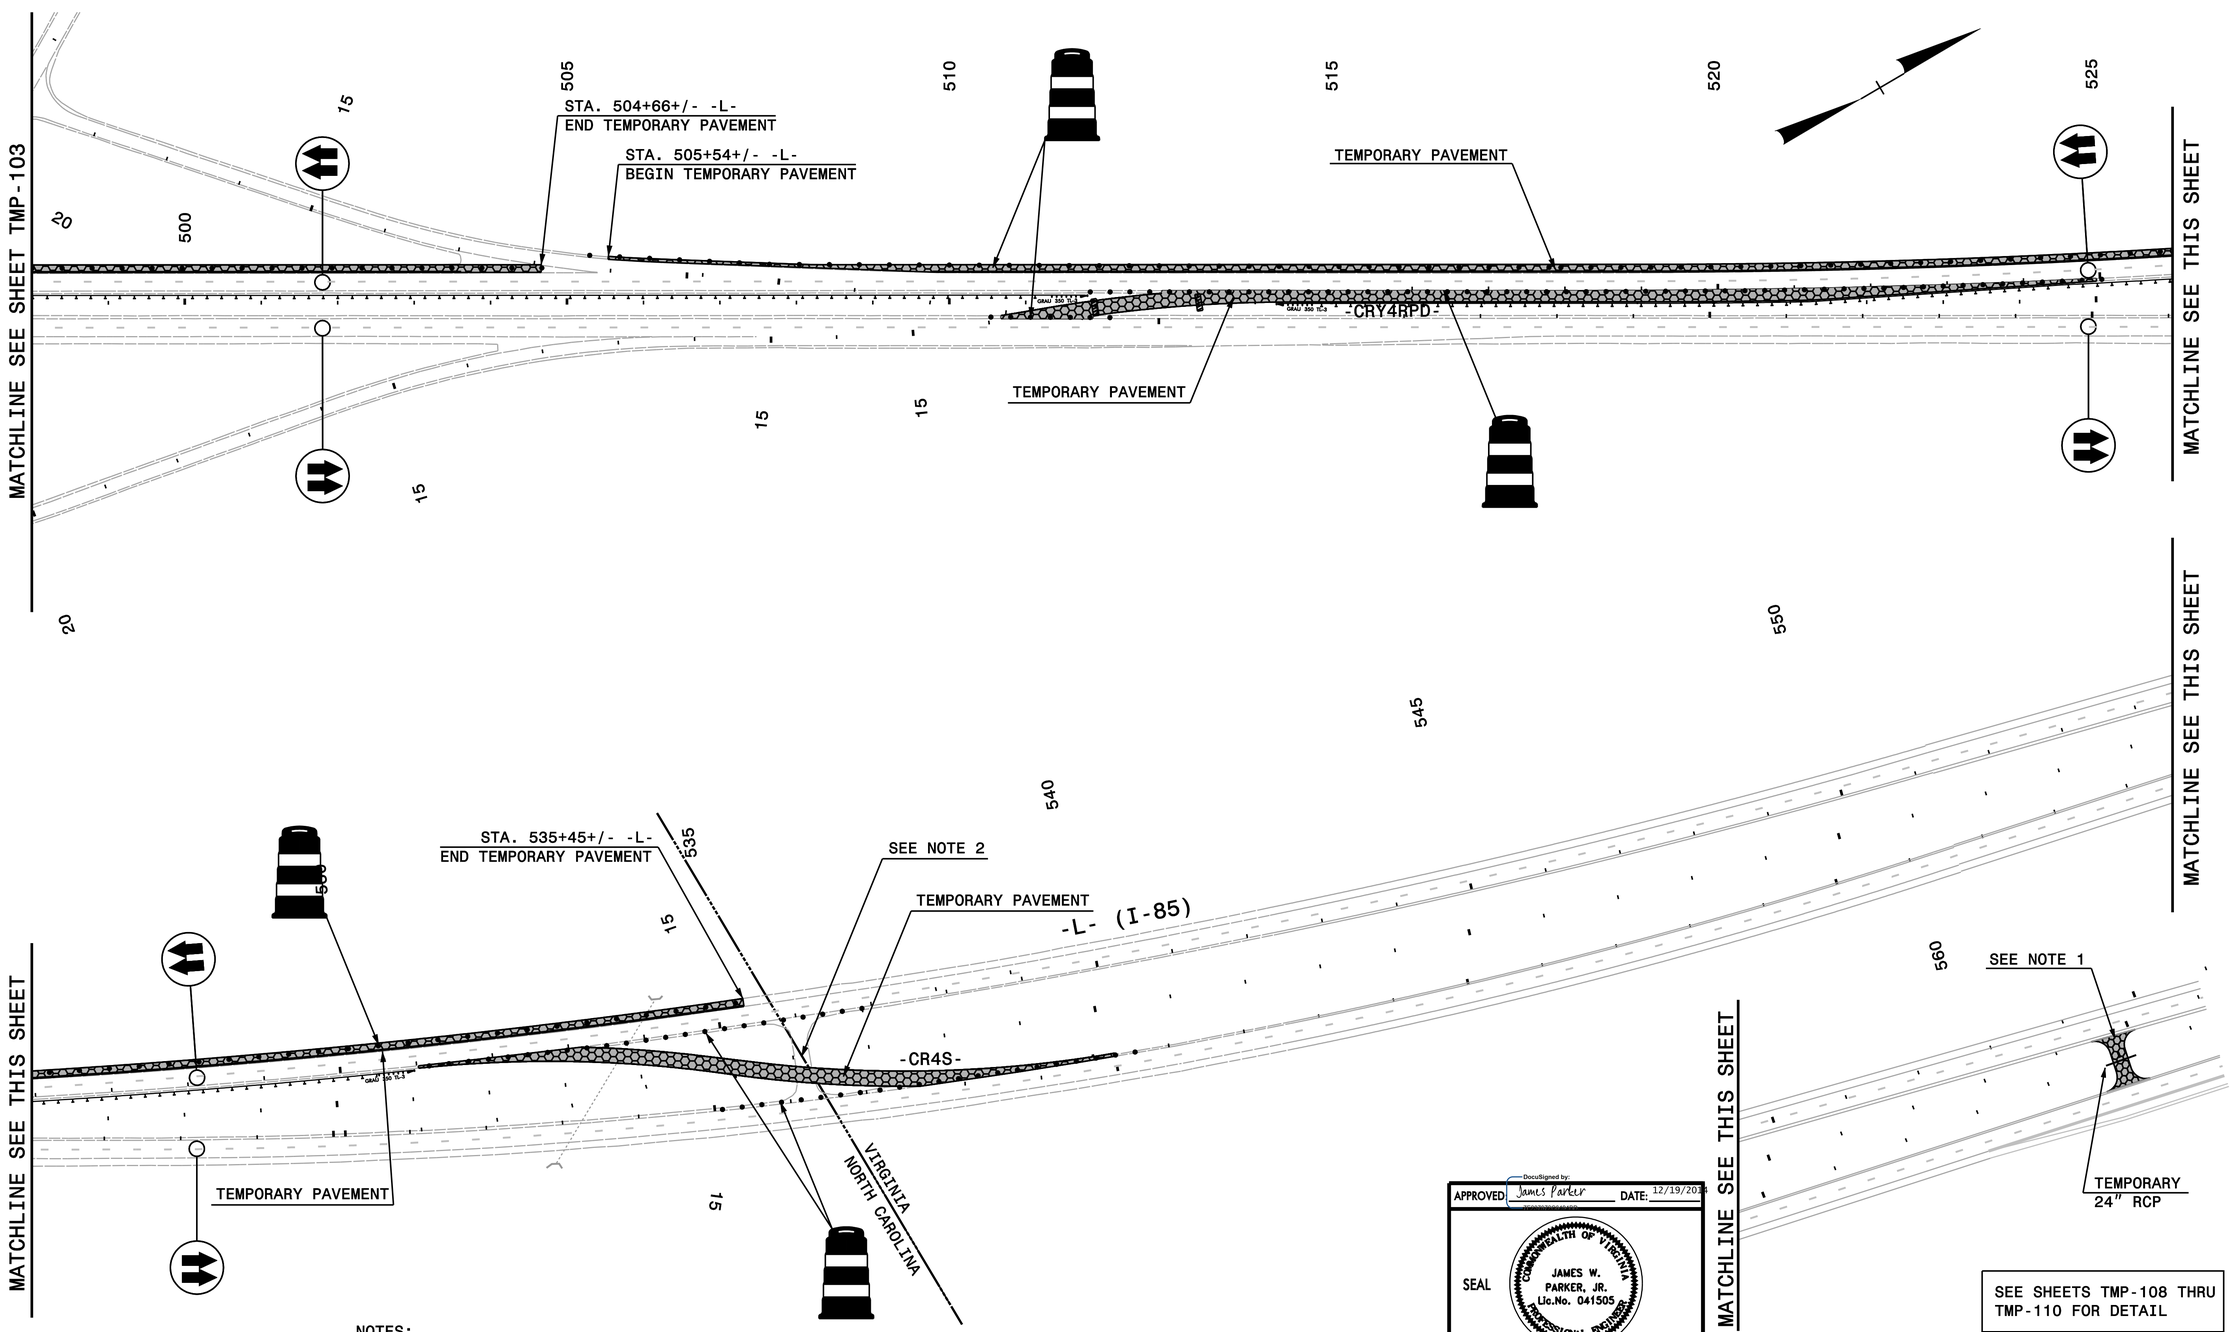

SEE SHEETS TMP-108 THRU TMP-110 FOR DETAIL

NOTES:

1. APPROXIMATE LOCATION OF TEMPORARY EMERGENCY CROSSOVER. EXACT LOCATION TO BE DETERMINED BY VDOT ENGINEER. CONSTRUCT THIS CROSSOVER PRIOR TO CLOSING THE EXISTING CROSSOVER AT STA. 536+00. CROSSOVER SHALL BE CONSTRUCTED USING TTC-17.0 OF THE VIRGINIA WORK AREA PROTECTION MANUAL AND SHALL CONSIST OF A TEMPORARY PAVEMENT DESIGN TO BE APPROVED BY THE VDOT ENGINEER.

2. THIS CROSSOVER SHALL BE RECONSTRUCTED PRIOR TO REMOVING THE TEMPORARY CROSSOVER REFERENCED IN NOTE 1. PAVEMENT DESIGN DETERMINED BY THE ENGINEER.

PLAN PREPARED IN THE OFFICE OF:

PROGRESSIVE DESIGN GROUP, INC.

ENGINEERS • CONSULTANTS

APPROVED: DocuSigned by: James Parker DATE: 12/19/2014

SEAL: COMMONWEALTH OF VIRGINIA — JAMES W. PARKER, JR. Lic.No. 041505 — PROFESSIONAL ENGINEER

APPROVED: DocuSigned by: Tim Arey DATE: 12/16/2014

SEAL: NORTH CAROLINA PROFESSIONAL SEAL 025465 ENGINEER TIM AREY

DIVISION OF HIGHWAYS • STATE OF NORTH CAROLINA • DEPARTMENT OF TRANSPORTATION • WORK ZONE TRAFFIC CONTROL

TRANSPORTATION MANAGEMENT PLAN PHASE IV OVERVIEWS