PROJ. REFERENCE NO.	SHEET NO.
I-0914BB	TMP-129

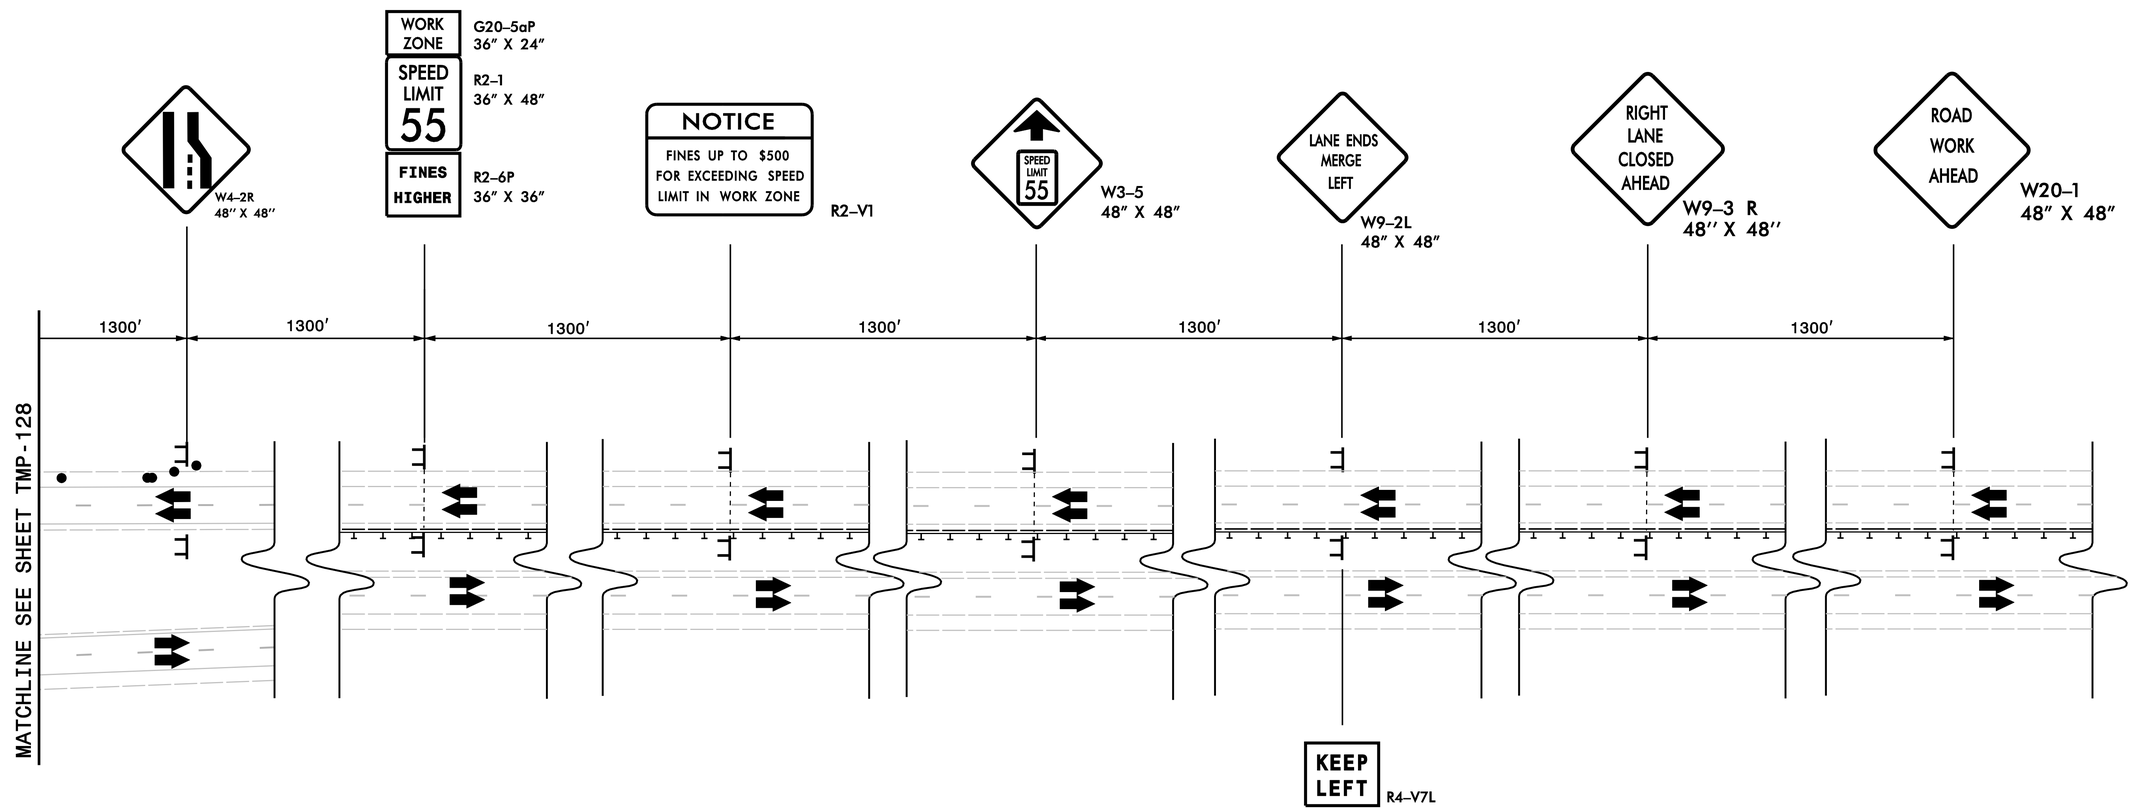

APPROVED: James Parker DATE: 12/19/2014

SEAL

COMMONWEALTH OF VIRGINIA
JAMES W. PARKER, JR.
Lic.No. 041505
PROFESSIONAL ENGINEER

APPROVED: Tim Arey DATE: 12/16/2014

SEAL

NORTH CAROLINA PROFESSIONAL SEAL 025465 ENGINEER TIM AREY

ALL PAVEMENT MARKINGS ARE EXISTING MARKINGS UNLESS OTHERWISE NOTED

PLAN PREPARED IN THE OFFICE OF:

PROGRESSIVE DESIGN GROUP, INC.

ENGINEERS • CONSULTANTS

DIVISION OF HIGHWAYS • STATE OF NORTH CAROLINA • DEPARTMENT OF TRANSPORTATION • WORK ZONE TRAFFIC CONTROL

TRANSPORTATION MANAGEMENT PLAN
PHASE IVA DETAILS