PROJ. REFERENCE NO.	SHEET NO.
I-0914BB	TMP-163

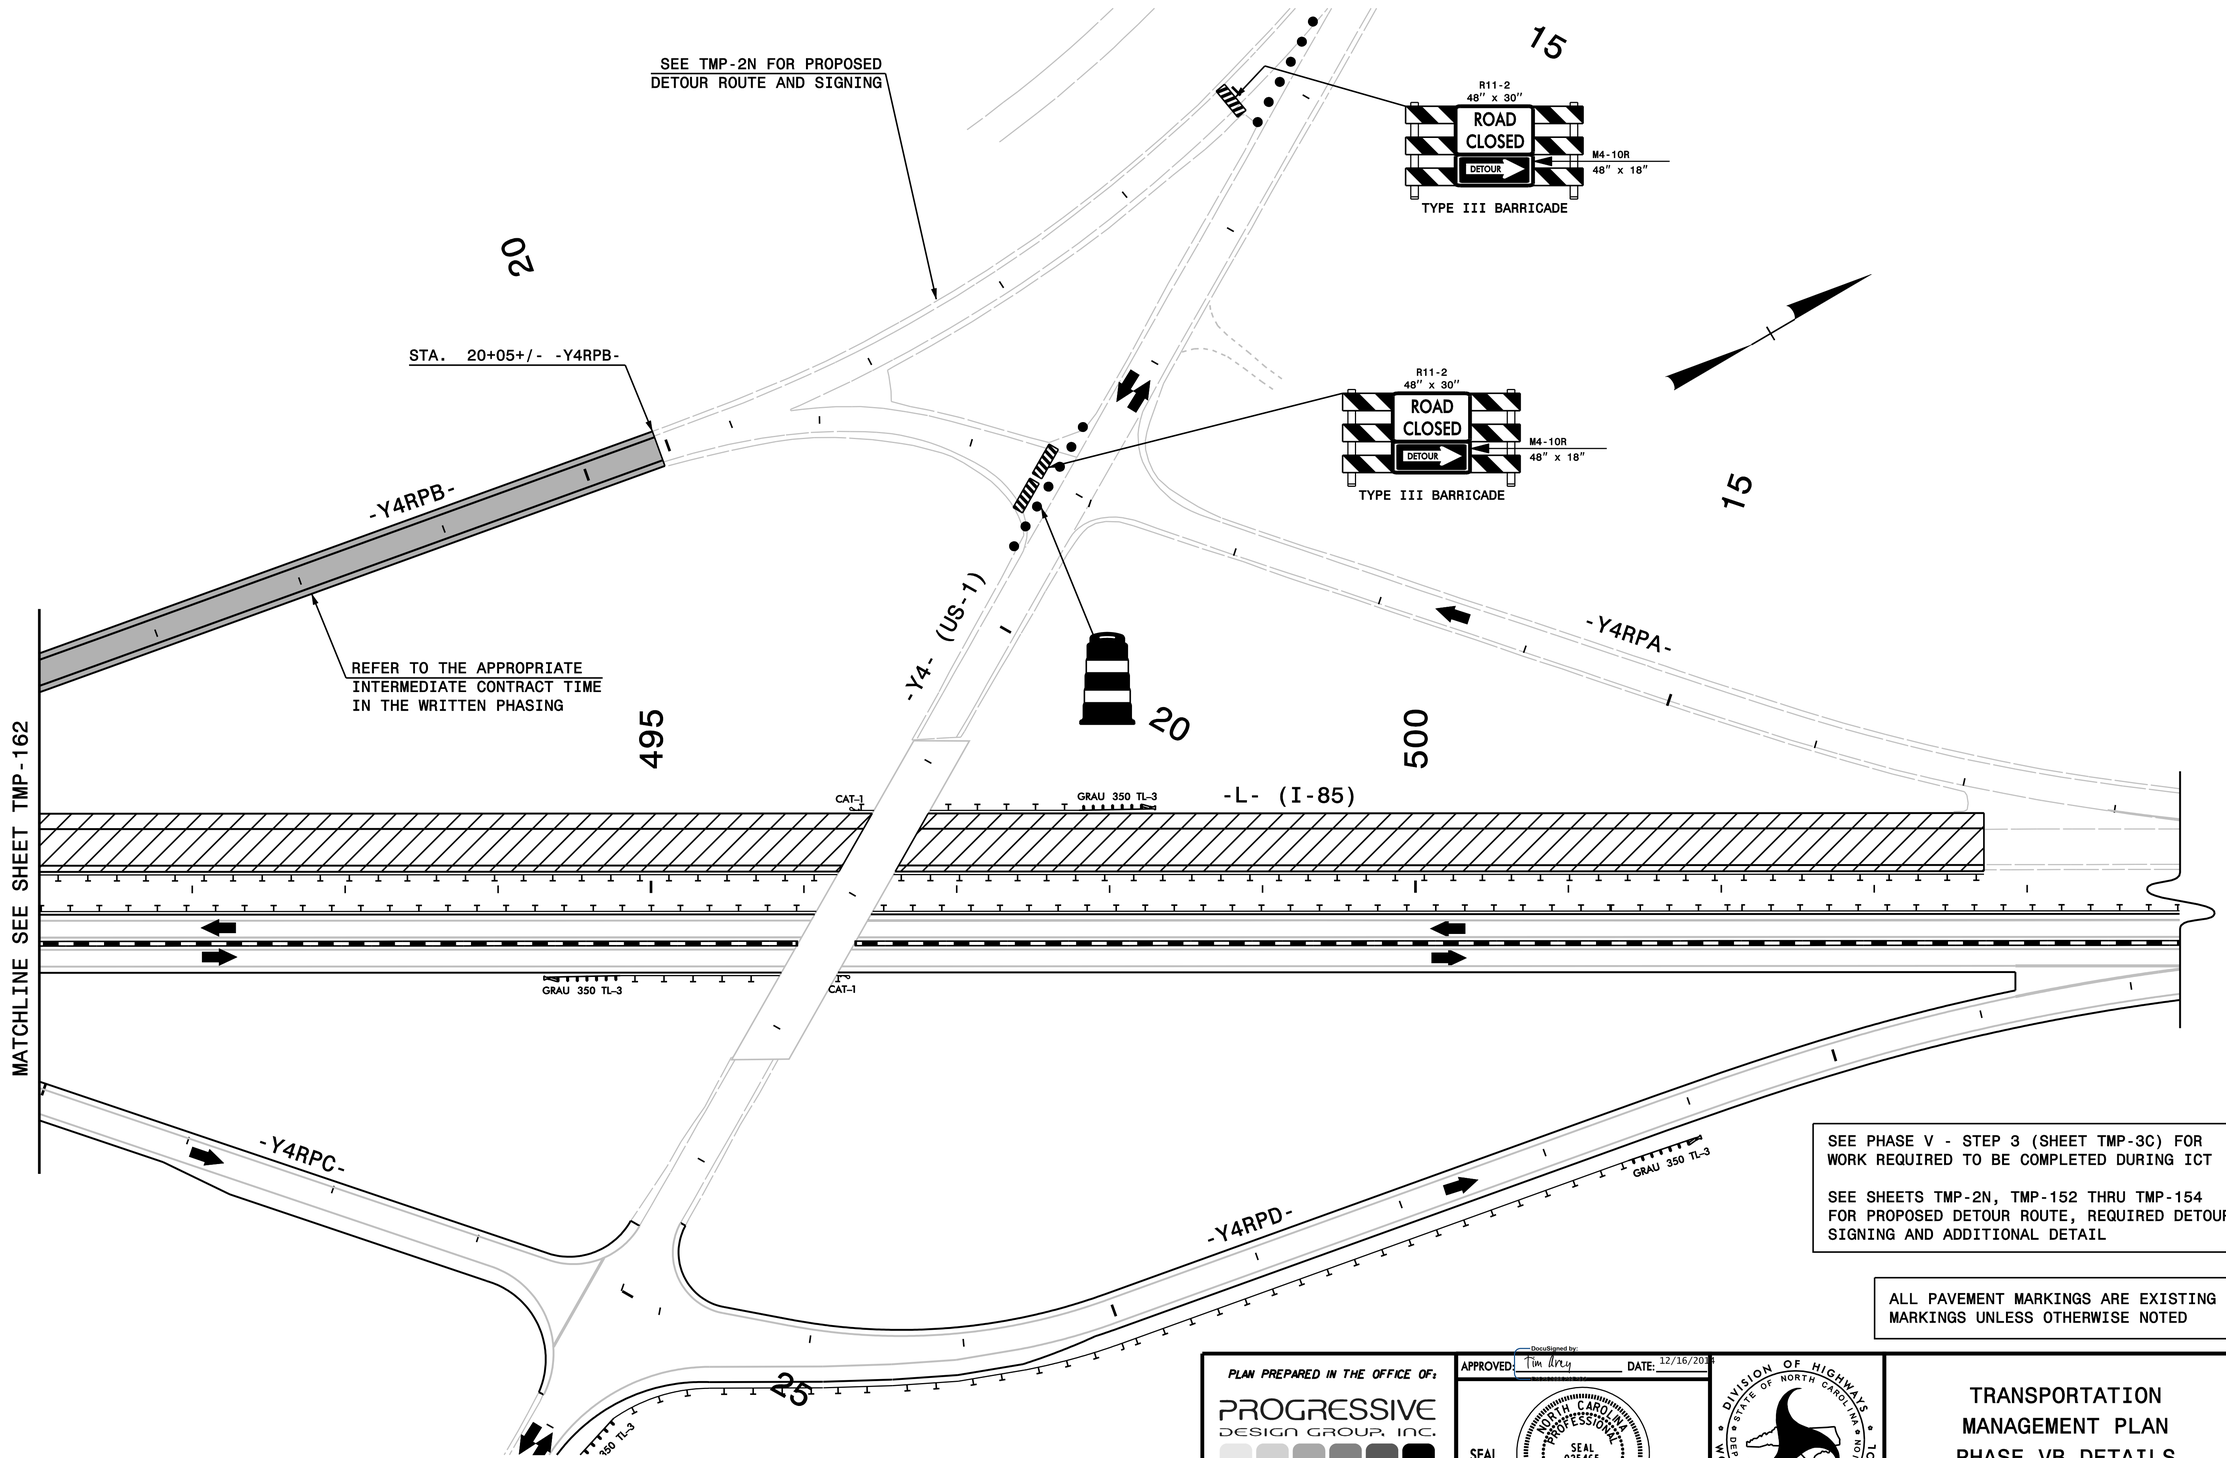

SEE PHASE V - STEP 3 (SHEET TMP-3C) FOR WORK REQUIRED TO BE COMPLETED DURING ICT

SEE SHEETS TMP-2N, TMP-152 THRU TMP-154 FOR PROPOSED DETOUR ROUTE, REQUIRED DETOUR SIGNING AND ADDITIONAL DETAIL

ALL PAVEMENT MARKINGS ARE EXISTING MARKINGS UNLESS OTHERWISE NOTED

PLAN PREPARED IN THE OFFICE OF:

PROGRESSIVE DESIGN GROUP, INC.

ENGINEERS • CONSULTANTS

APPROVED: DocuSigned by: Tim Arey DATE: 12/16/2021

SEAL

NORTH CAROLINA PROFESSIONAL SEAL 025465 ENGINEER TIM AREY

DIVISION OF HIGHWAYS • STATE OF NORTH CAROLINA • DEPARTMENT OF TRANSPORTATION • WORK ZONE TRAFFIC CONTROL

TRANSPORTATION MANAGEMENT PLAN PHASE VB DETAILS