PROJ. REFERENCE NO.	SHEET NO.
I-0914BB	TMP-131

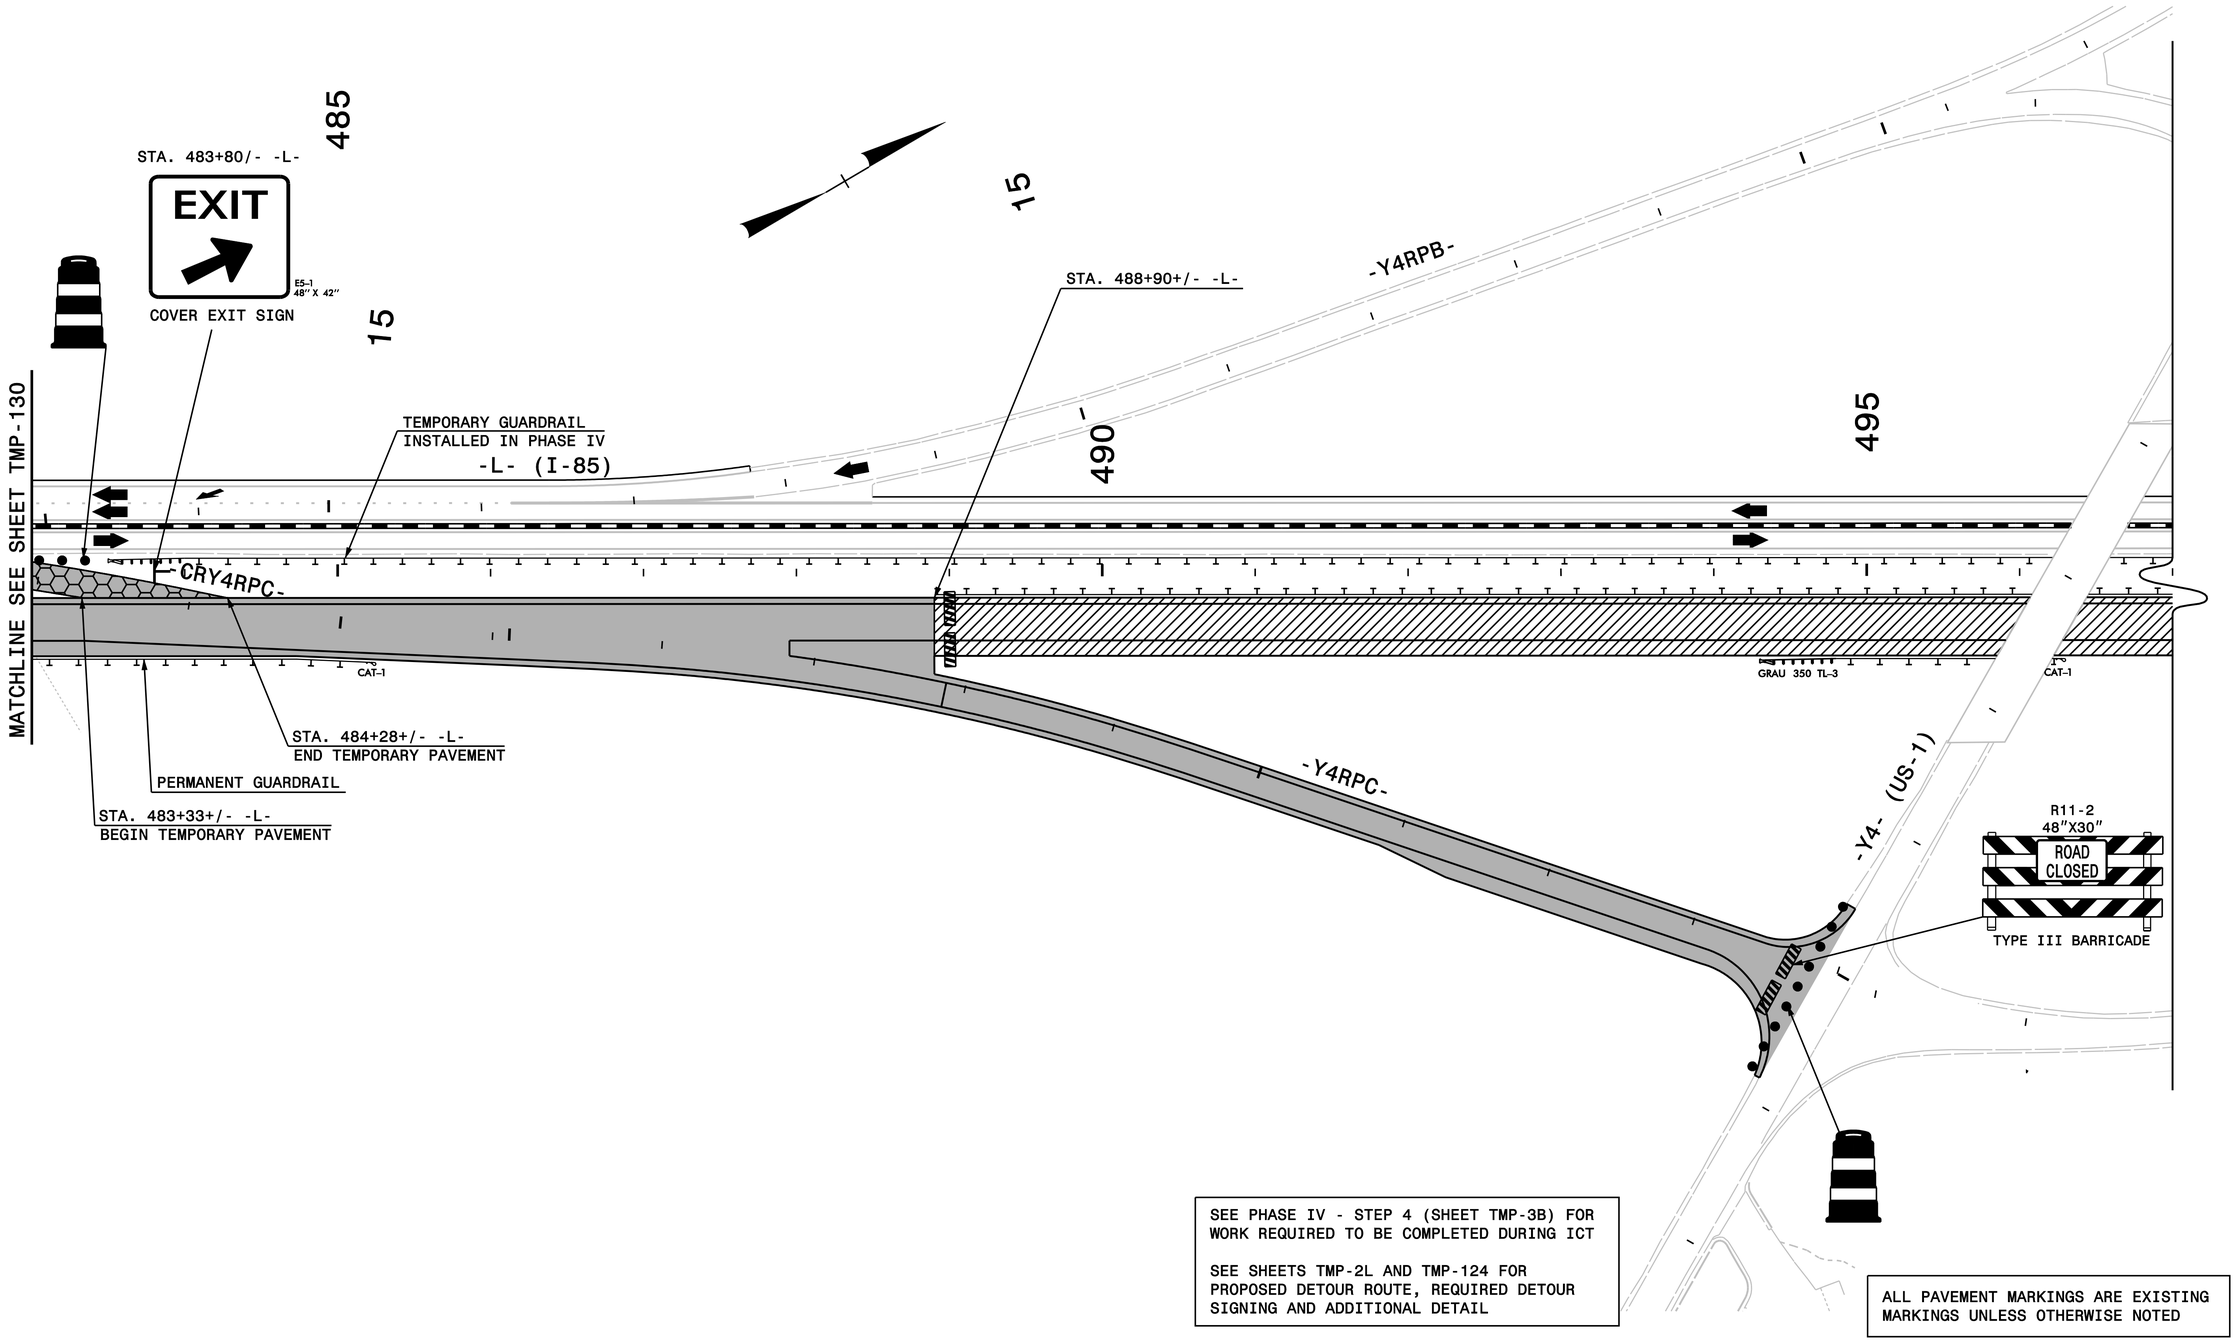

SEE PHASE IV - STEP 4 (SHEET TMP-3B) FOR WORK REQUIRED TO BE COMPLETED DURING ICT

SEE SHEETS TMP-2L AND TMP-124 FOR PROPOSED DETOUR ROUTE, REQUIRED DETOUR SIGNING AND ADDITIONAL DETAIL

ALL PAVEMENT MARKINGS ARE EXISTING MARKINGS UNLESS OTHERWISE NOTED

PLAN PREPARED IN THE OFFICE OF:

PROGRESSIVE DESIGN GROUP, INC.

ENGINEERS • CONSULTANTS

APPROVED: DocuSigned by: Tim Airey DATE: 11/4/2014

SEAL

NORTH CAROLINA PROFESSIONAL SEAL 025465 ENGINEER TIM AREY

DIVISION OF HIGHWAYS • STATE OF NORTH CAROLINA • DEPARTMENT OF TRANSPORTATION • WORK ZONE TRAFFIC CONTROL

STEP 2

TRANSPORTATION MANAGEMENT PLAN PHASE IVB DETAILS