PROJ. REFERENCE NO.	SHEET NO.
I-0914BB	TMP-100

TRAFFIC PATTERN TYPICAL

FALL/WINTER HOLIDAY PHASE III

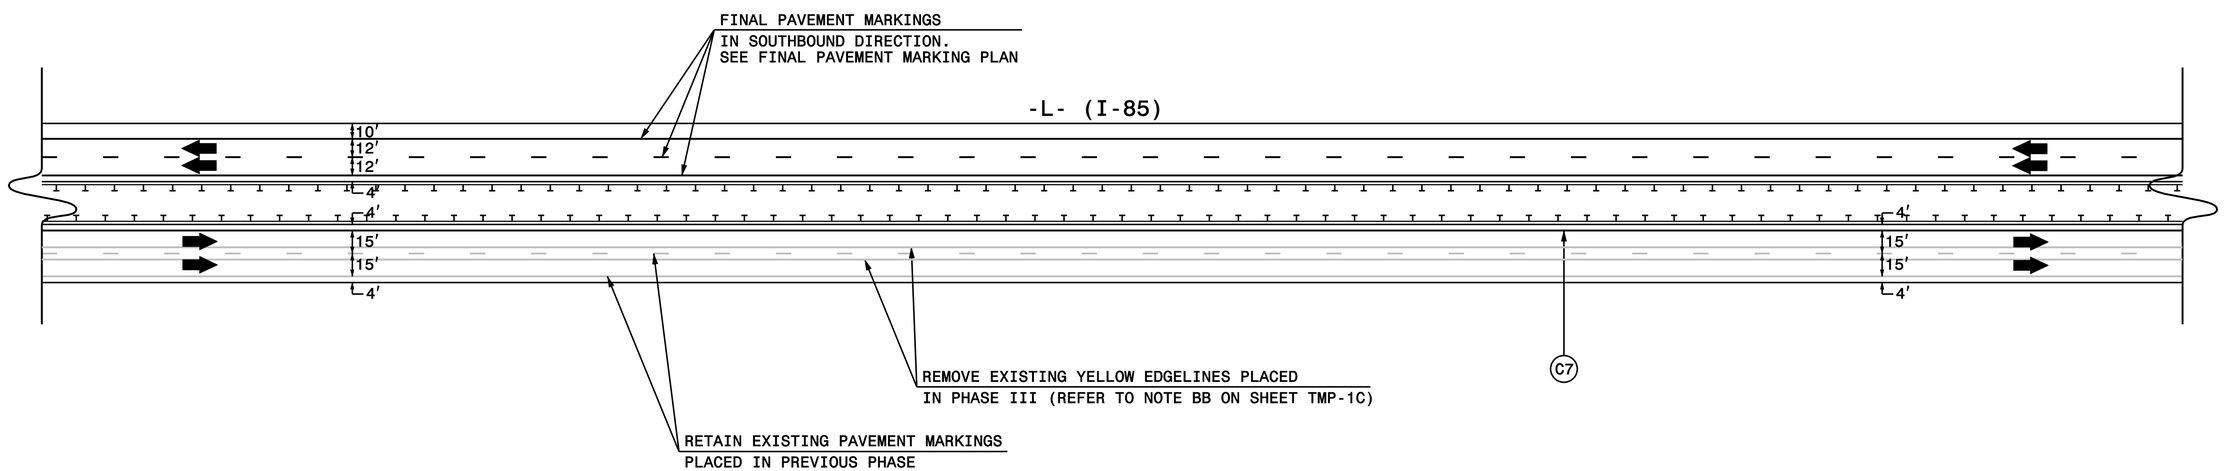

PLAN PREPARED IN THE OFFICE OF:

PROGRESSIVE DESIGN GROUP, INC.

ENGINEERS • CONSULTANTS

APPROVED: Tim Arey DATE: 2/2/2015

SEAL

NORTH CAROLINA PROFESSIONAL SEAL 025465 ENGINEER TIM AREY

DIVISION OF HIGHWAYS • STATE OF NORTH CAROLINA • DEPARTMENT OF TRANSPORTATION • WORK ZONE TRAFFIC CONTROL

TRANSPORTATION MANAGEMENT PLAN
PHASE IIIE DETAILS
HOLIDAY TYPICAL