PROJ. REFERENCE NO.	SHEET NO.
I-0914BB	TMP-141

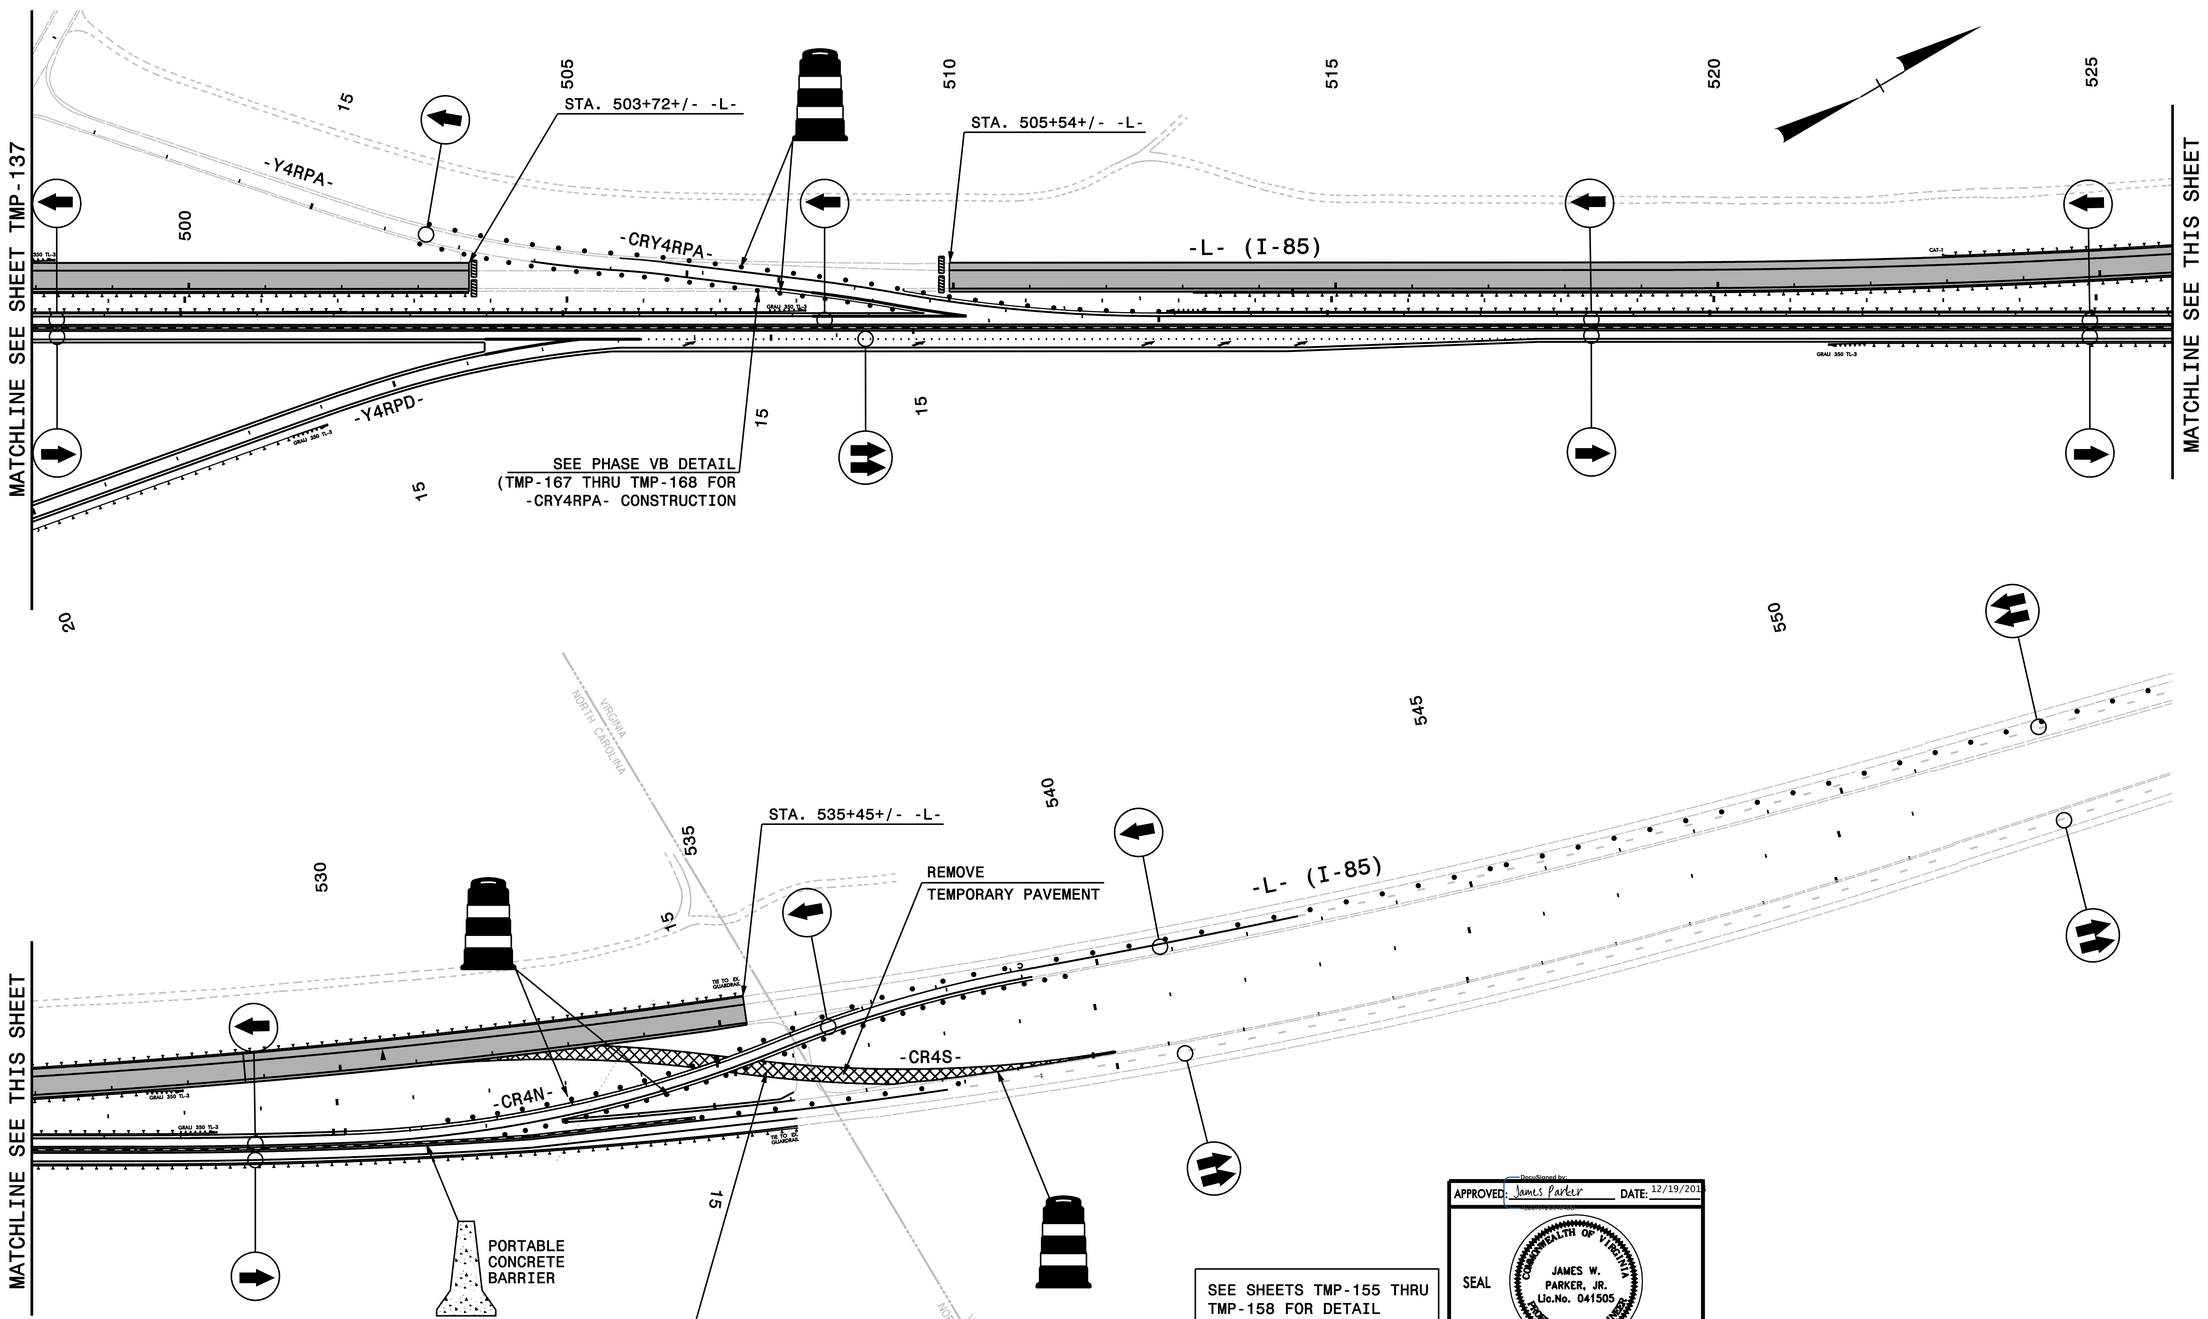

CONTRACTOR SHALL WAIT TO REMOVE THE SECTIONS OF -CR4S- THAT ARE WITHIN 30' OF -CR4N- UNTIL TRAFFIC IS REMOVED FROM -CR4N-.

SEE SHEETS TMP-155 THRU TMP-158 FOR DETAIL

APPROVED: James Parker DATE: 12/19/2014

SEAL: COMMONWEALTH OF VIRGINIA — JAMES W. PARKER, JR. Lic.No. 041505 — PROFESSIONAL ENGINEER

APPROVED: Tim Arey DATE: 12/16/2014

SEAL: NORTH CAROLINA PROFESSIONAL SEAL 025465 ENGINEER TIM AREY

PLAN PREPARED IN THE OFFICE OF:

PROGRESSIVE DESIGN GROUP, INC.

ENGINEERS • CONSULTANTS

DIVISION OF HIGHWAYS • STATE OF NORTH CAROLINA • DEPARTMENT OF TRANSPORTATION • WORK ZONE TRAFFIC CONTROL

TRANSPORTATION MANAGEMENT PLAN PHASE V OVERVIEWS