8/17/99

PROJ. REFERENCE NO.	SHEET NO.
I-0914BB	PMP-5

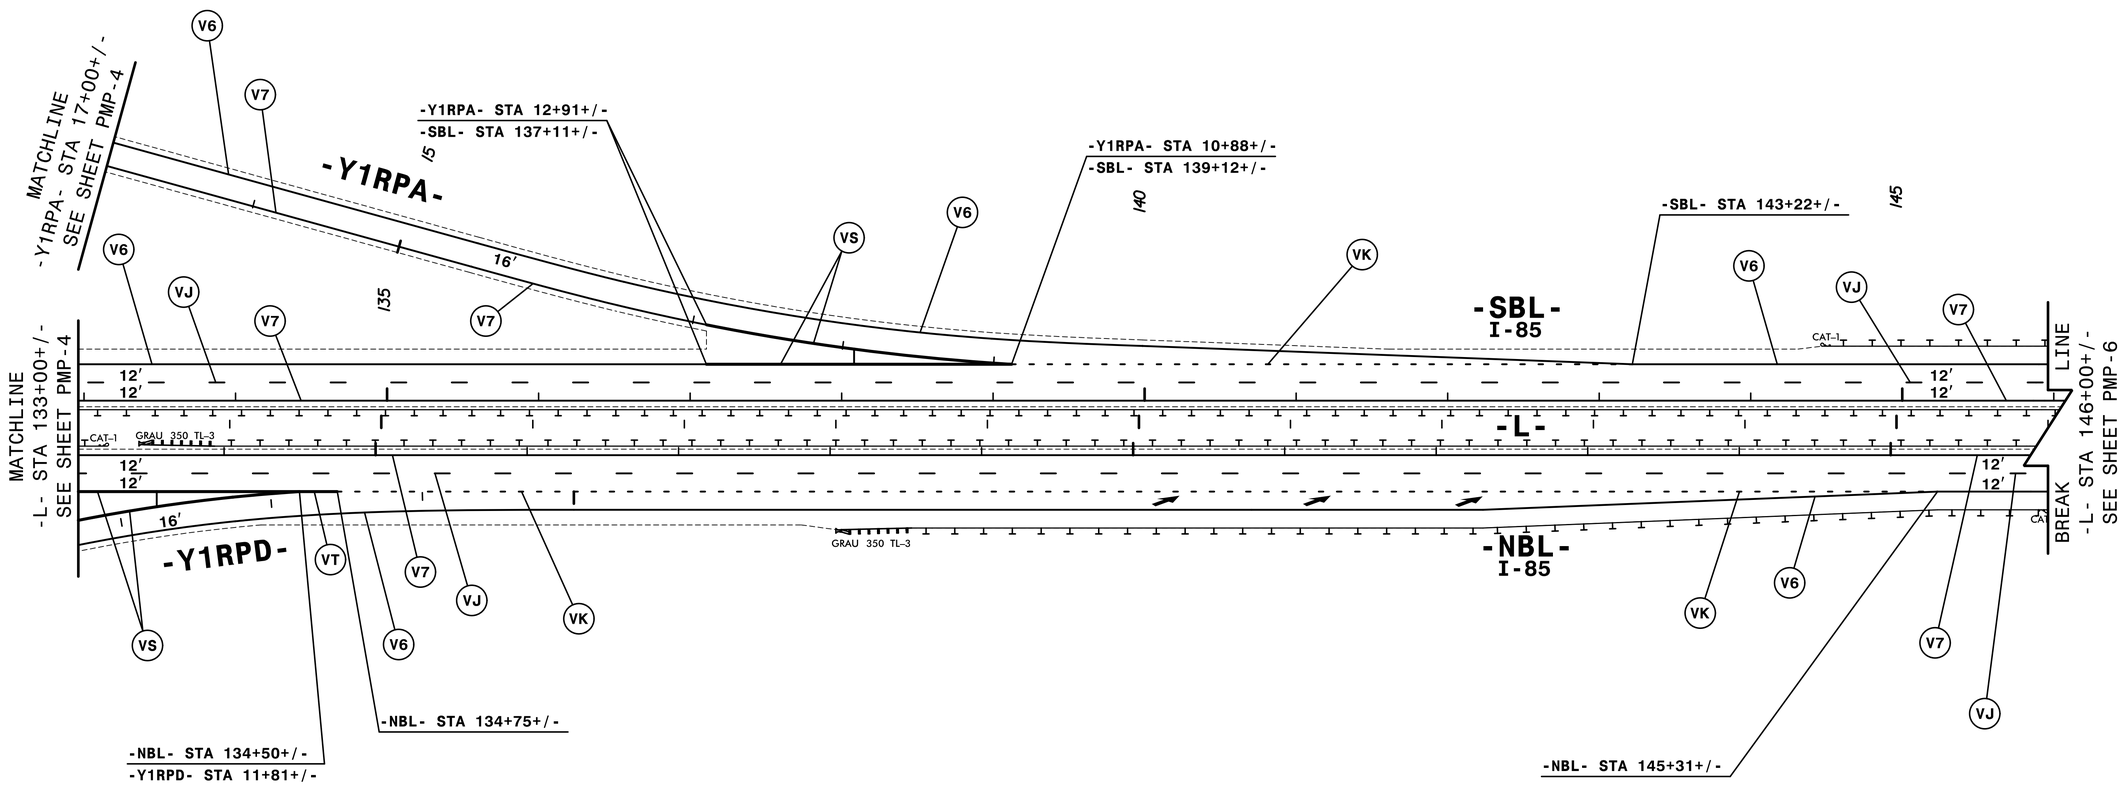

APPROVED: DocuSigned by: Rhonda B. Early F3D3A7D0C6BF4BA... DATE: 11/4/2014

SEAL

NORTH CAROLINA PROFESSIONAL SEAL 023521 ENGINEER RHONDA B. EARLY

HNTB

HNTB NORTH CAROLINA, P.C.
343 E. Six Forks Road, Suite 200
Raleigh, North Carolina 27609
NC License No: C-1554

SIGNING & DELINEATION

FINAL PAVEMENT MARKING PLANS

4:41:53 PM
$$$$USERNAME$$$$
...\PM\Plans\I0914BB_pmp05.dgn