PROJ. REFERENCE NO.	SHEET NO.
I-0914BB	PMP-4

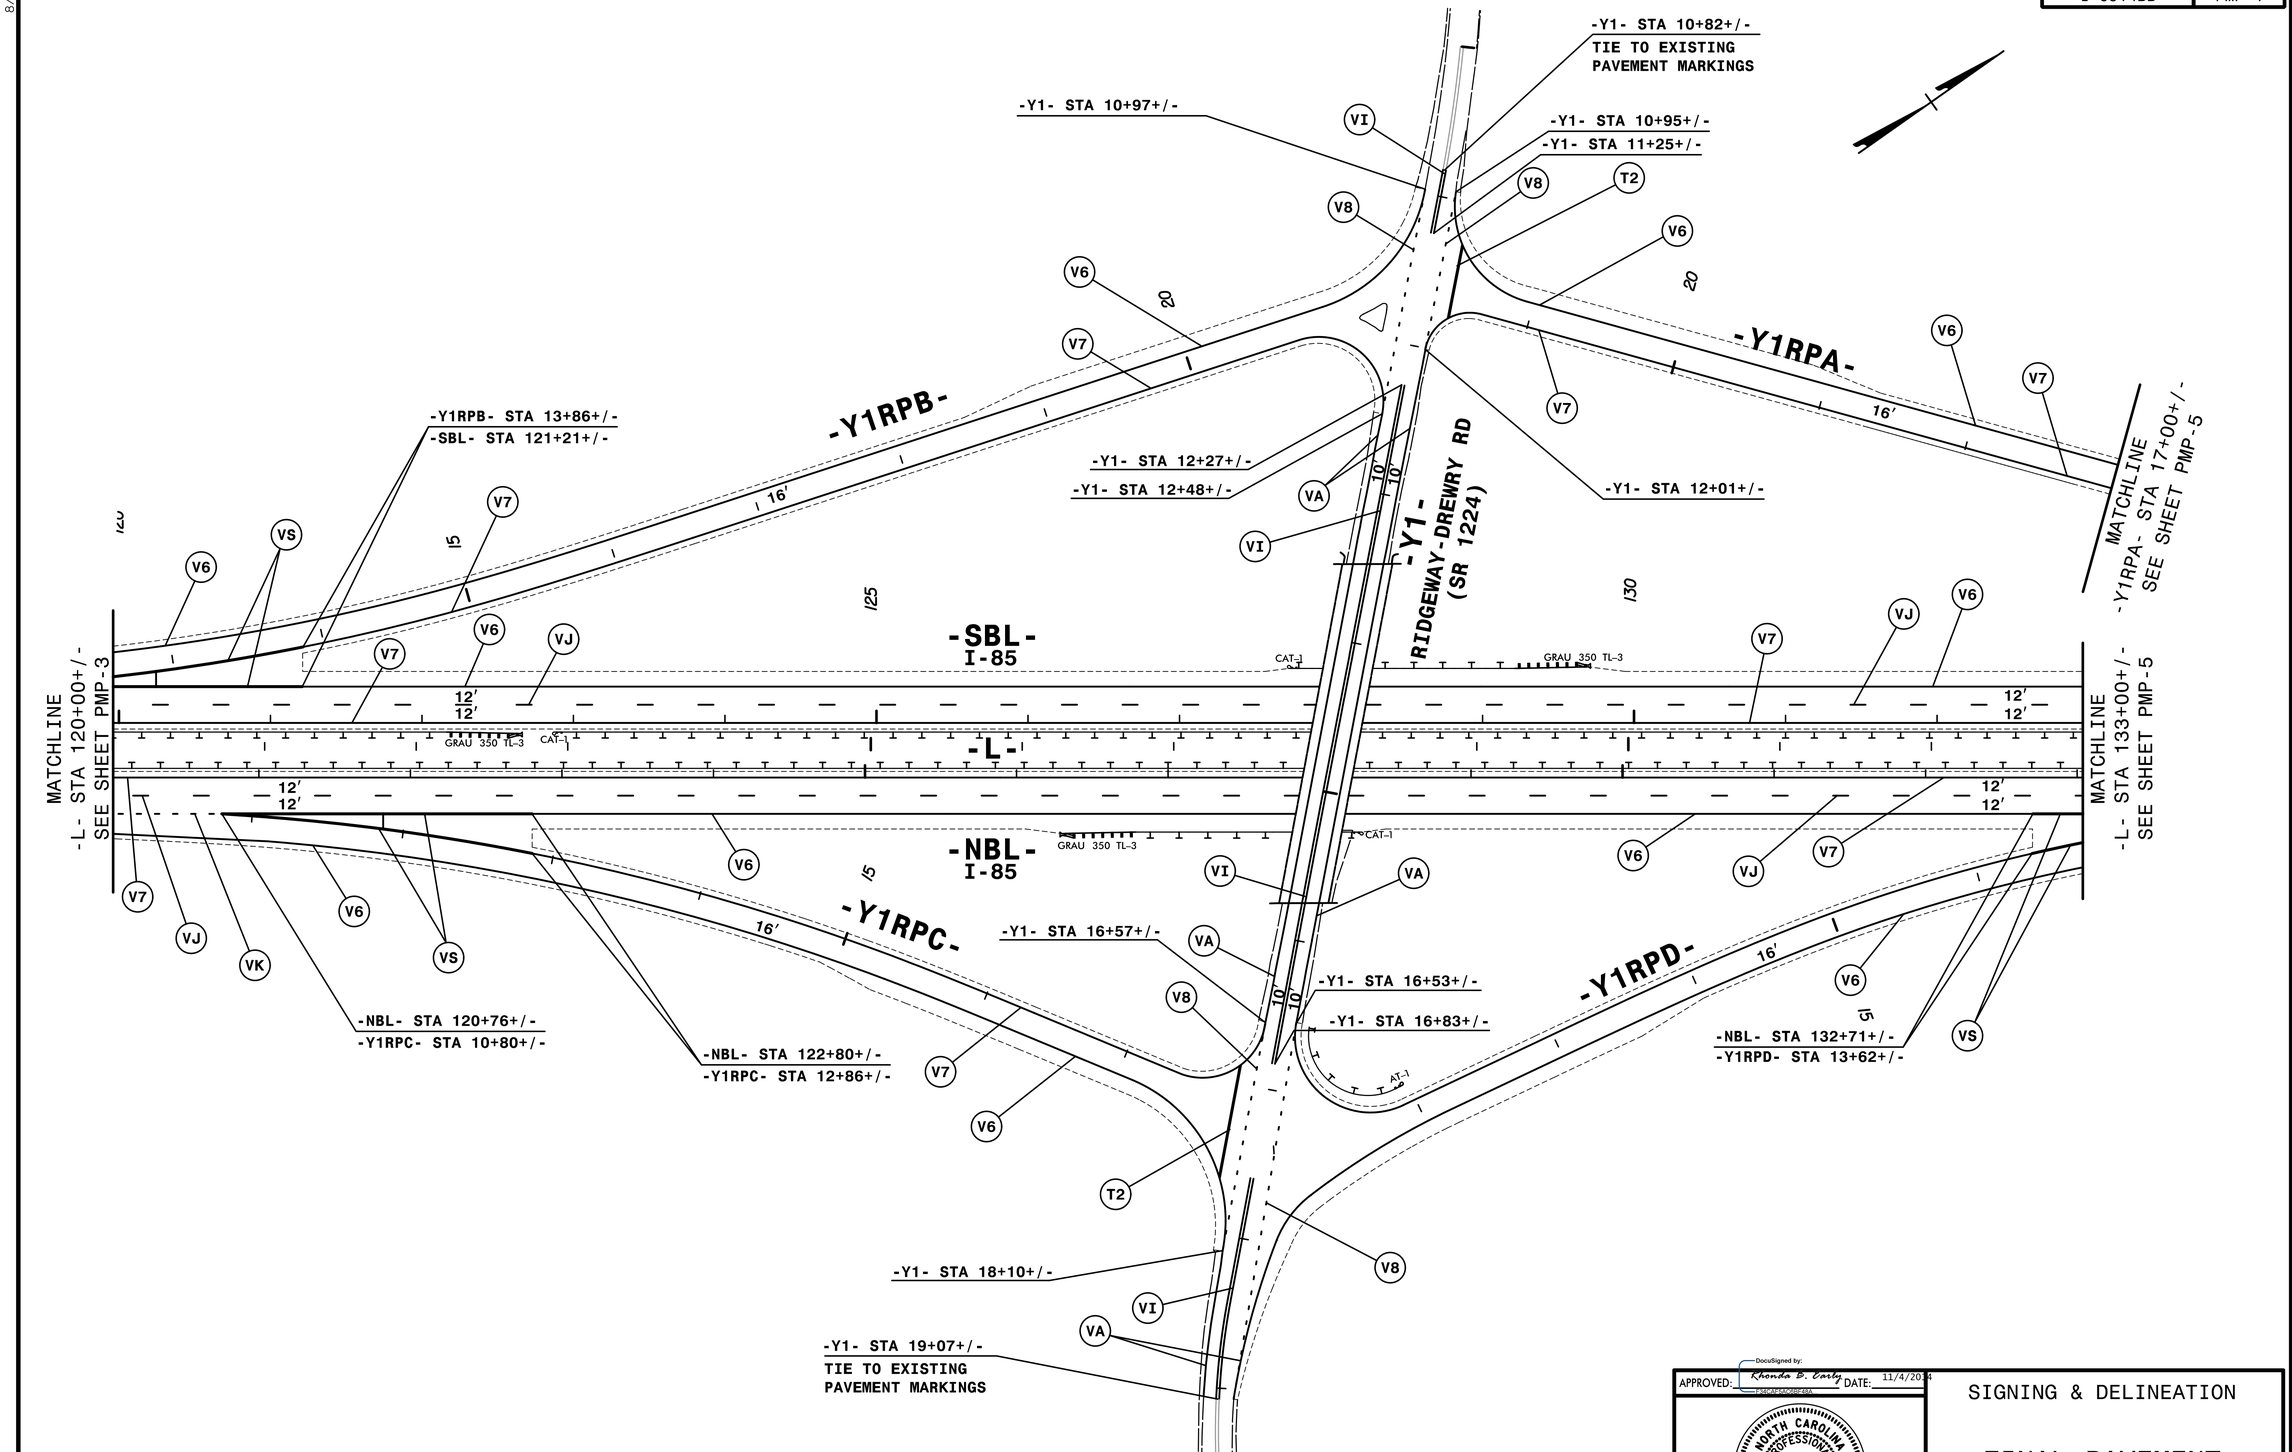

APPROVED: DocuSigned by: Rhonda B. Early F5D3F2DC5BF48A / DATE: 11/4/2014

SEAL

NORTH CAROLINA PROFESSIONAL SEAL 023521 ENGINEER RHONDA B. EARLY

HNTB NORTH CAROLINA, P.C.
343 E. Six Forks Road, Suite 200
Raleigh, North Carolina 27609
NC License No: C-1554

SIGNING & DELINEATION

FINAL PAVEMENT MARKING PLANS

8/17/99

4:41:30 PM
$$$$USERNAME$$$$
...(PM)\Plans\I0914BB_pmp04.dgn