8/17/99

PROJ. REFERENCE NO.	SHEET NO.
I-0914BB	PMP-10

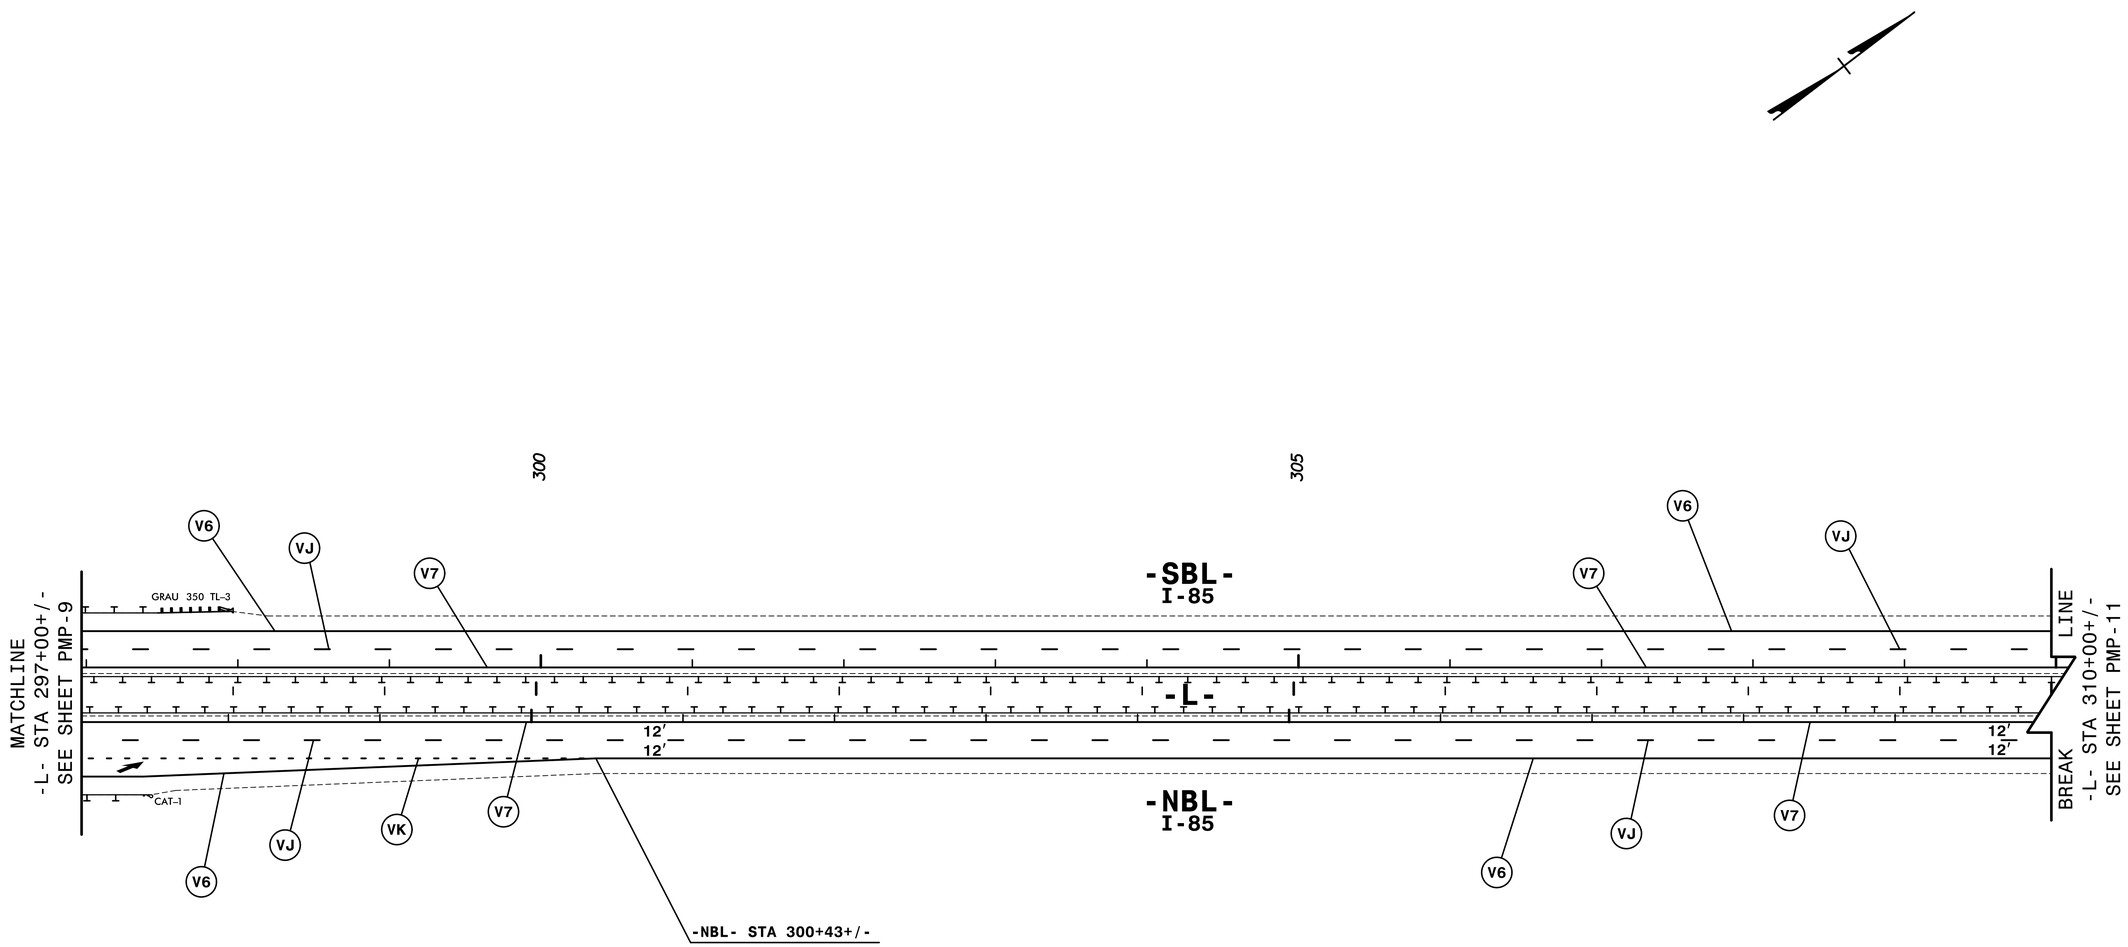

DocuSigned by:
APPROVED: Rhonda B. Early DATE: 11/4/2014
F34E4F0AC6B48A...

SEAL

NORTH CAROLINA PROFESSIONAL SEAL 023521 ENGINEER RHONDA B. EARLY

HNTB NORTH CAROLINA, P.C.
343 E. Six Forks Road, Suite 200
Raleigh, North Carolina 27609
NC License No: C-1554

SIGNING & DELINEATION

FINAL PAVEMENT MARKING PLANS

4:47:00 PM
..\PM\Plans\I0914BB_pmp10.dgn
$$$$USERNAME$$$$