8/17/99

PROJ. REFERENCE NO.	SHEET NO.
I-0914BB	PMP-7

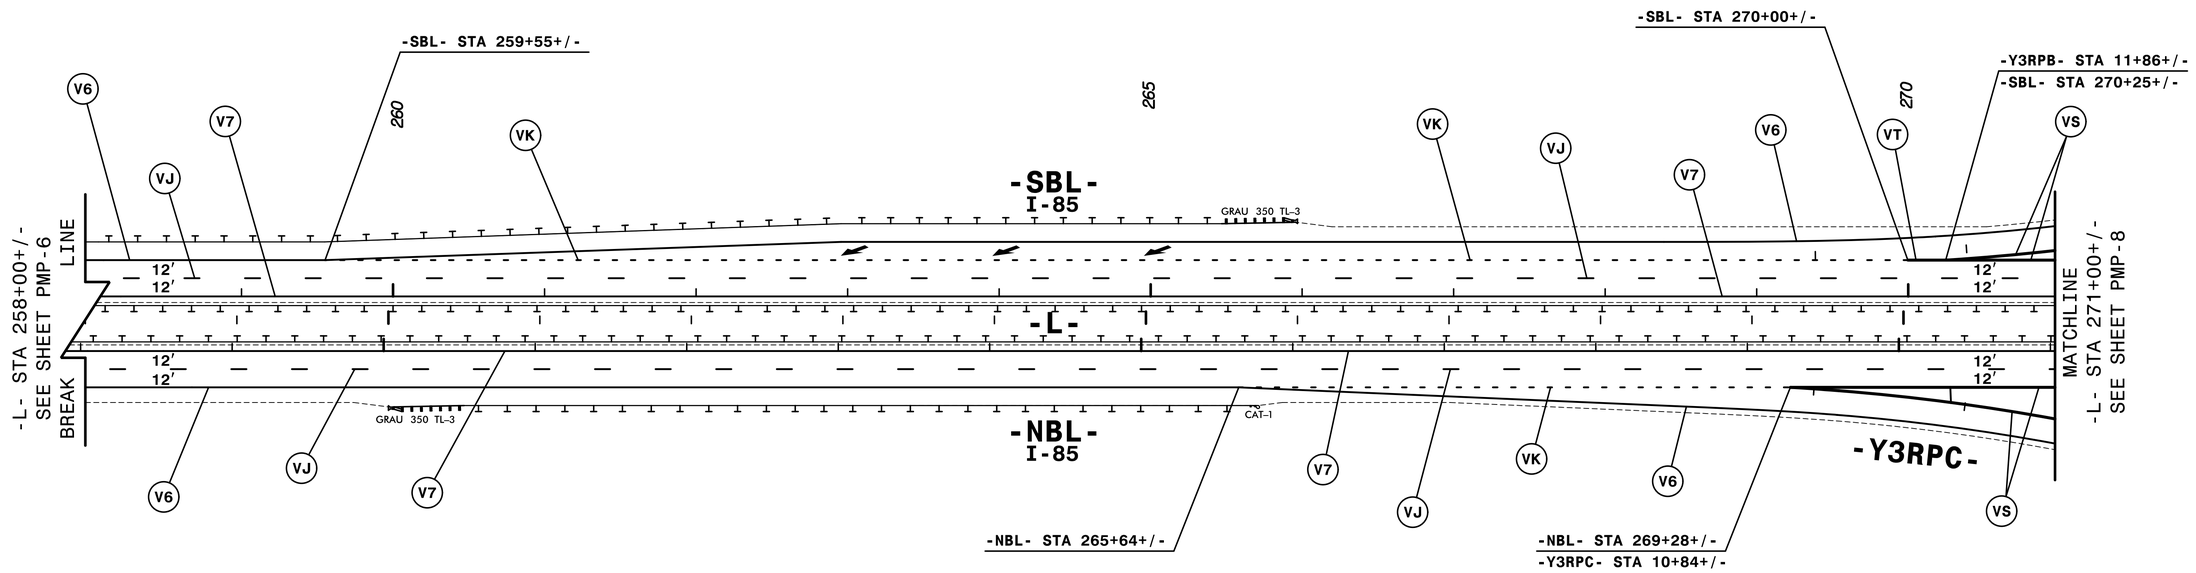

DocuSigned by:
APPROVED: Rhonda B. Early DATE: 11/4/2014
F3E4AF6A0BF84BA...

SEAL

NORTH CAROLINA PROFESSIONAL SEAL 023521 ENGINEER RHONDA B. EARLY

HNTB

HNTB NORTH CAROLINA, P.C.
343 E. Six Forks Road, Suite 200
Raleigh, North Carolina 27609
NC License No: C-1554

SIGNING & DELINEATION

FINAL PAVEMENT MARKING PLANS

4:44:50 PM
..\PMP\Plans\I0914BB_pmp07.dgn
$$$$USERNAME$$$$