PROJ. REFERENCE NO.	SHEET NO.
I-0914BB	PMP-8

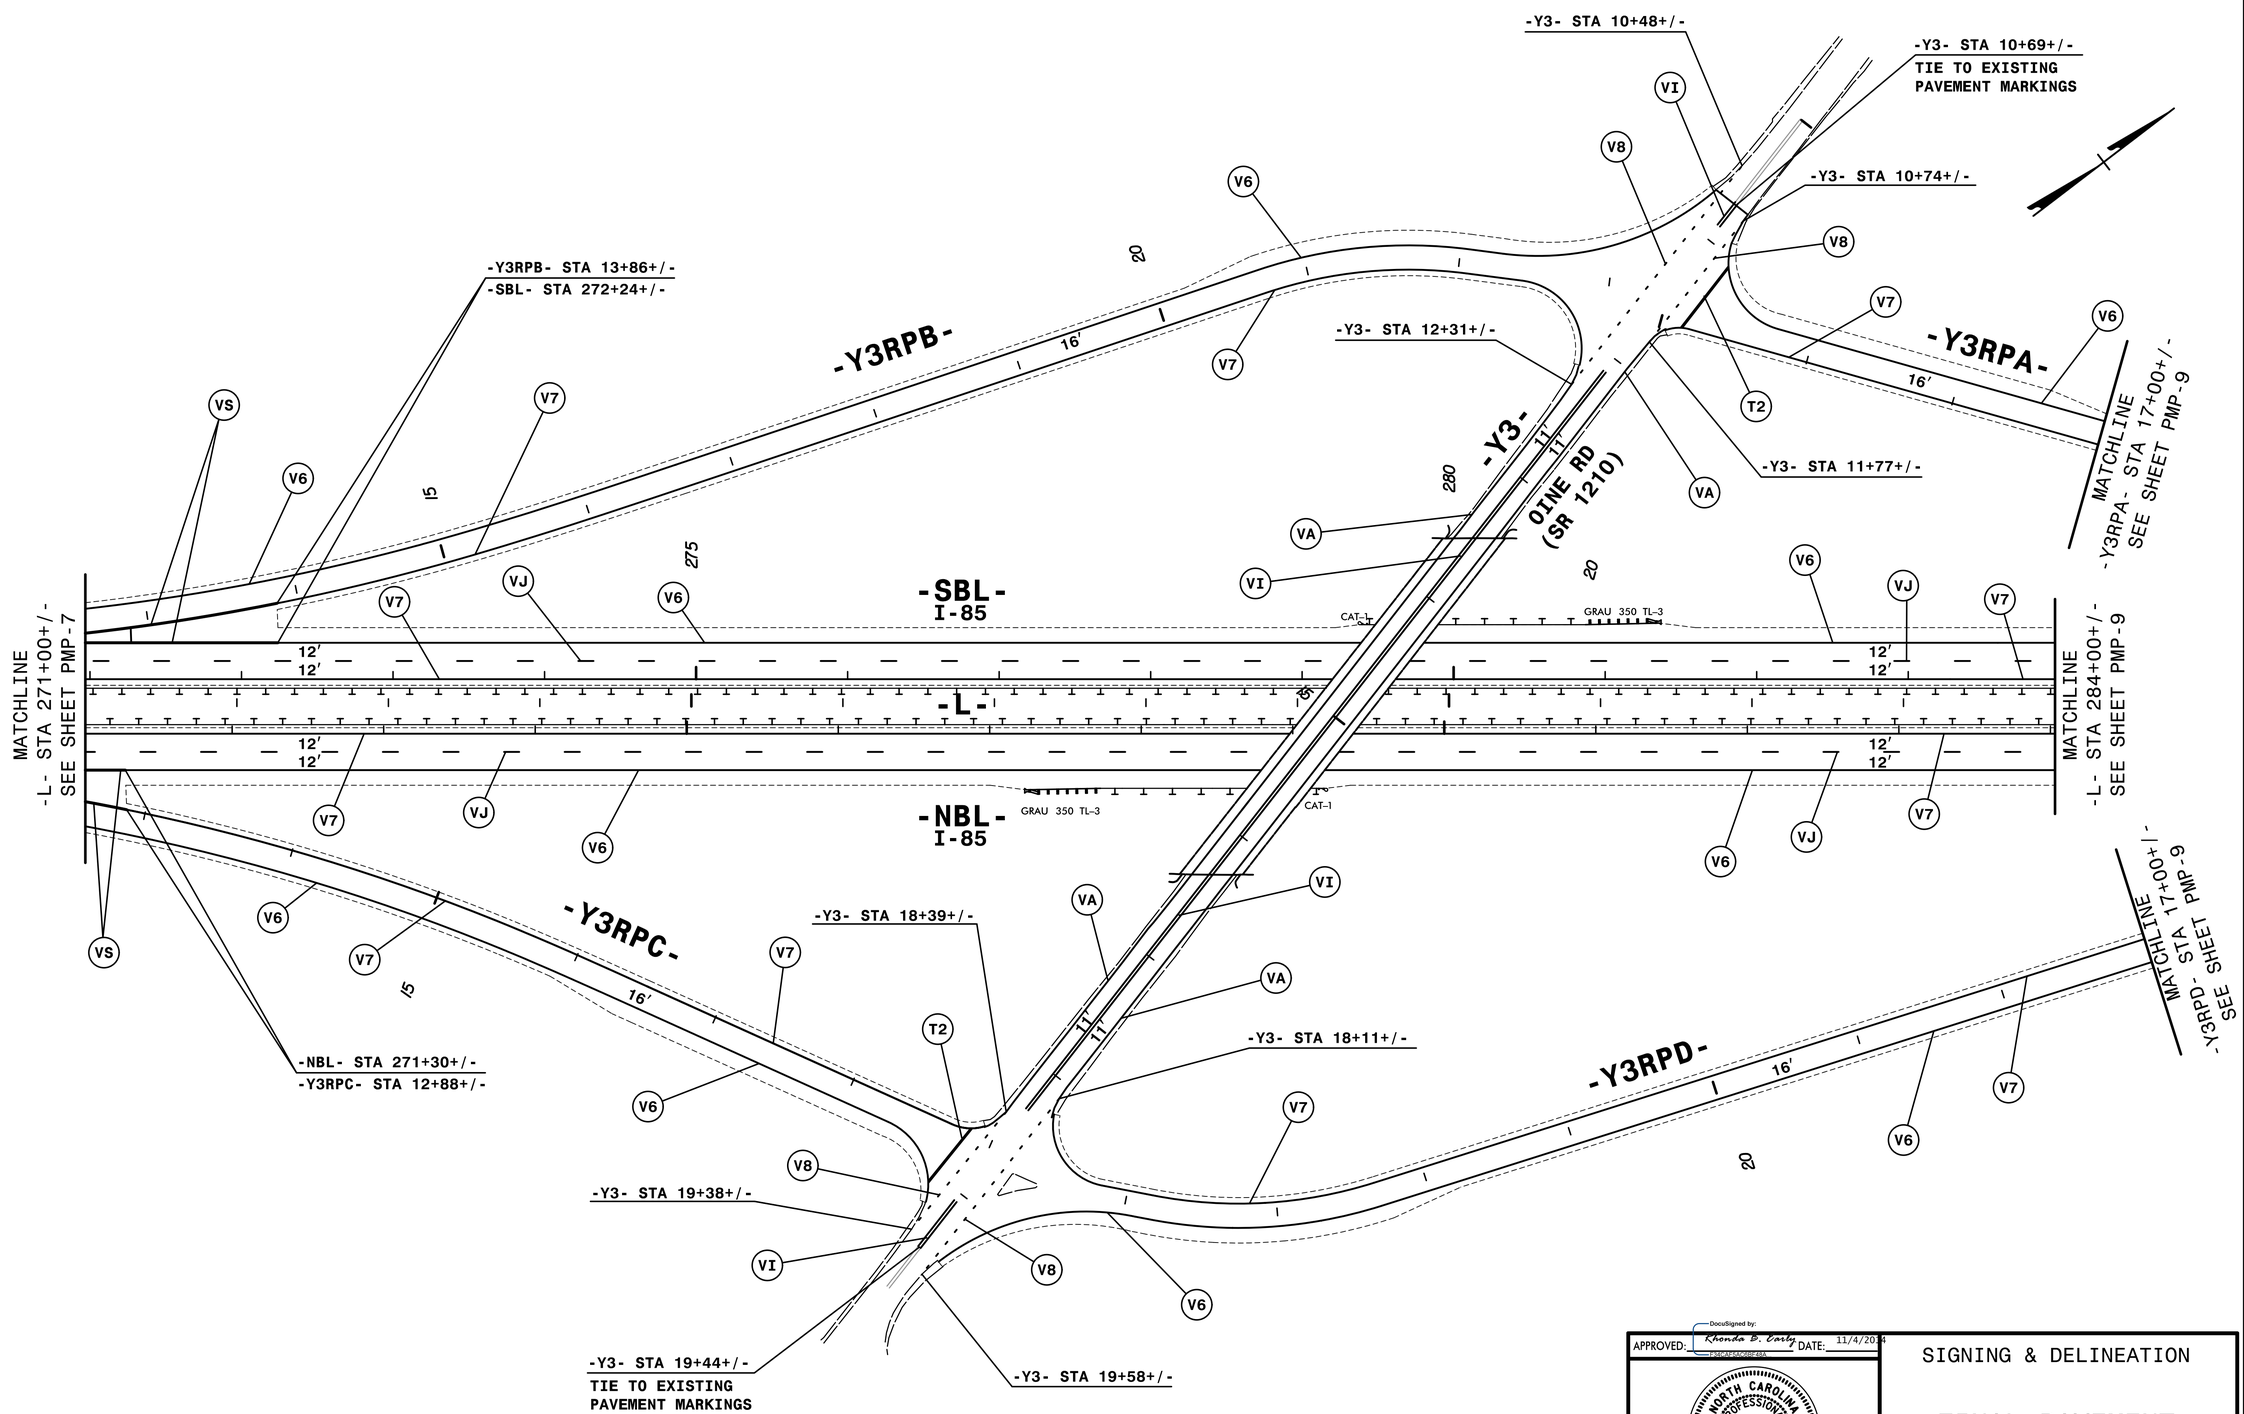

APPROVED: DocuSigned by: Rhonda B. Early F34CAF5A7C6F4BA... DATE: 11/4/2014

SEAL

NORTH CAROLINA PROFESSIONAL SEAL 023521 ENGINEER RHONDA B. EARLY

SIGNING & DELINEATION

FINAL PAVEMENT MARKING PLANS

HNTB

HNTB NORTH CAROLINA, P.C.
343 E. Six Forks Road, Suite 200
Raleigh, North Carolina 27609
NC License No: C-1554

8/17/99

4:45:06 PM
:\PM\Plans\I0914BB_pmp08.dgn
:$$$$USERNAME$$$$