PROJ. REFERENCE NO.	SHEET NO.
I-0914BB	PMP-17

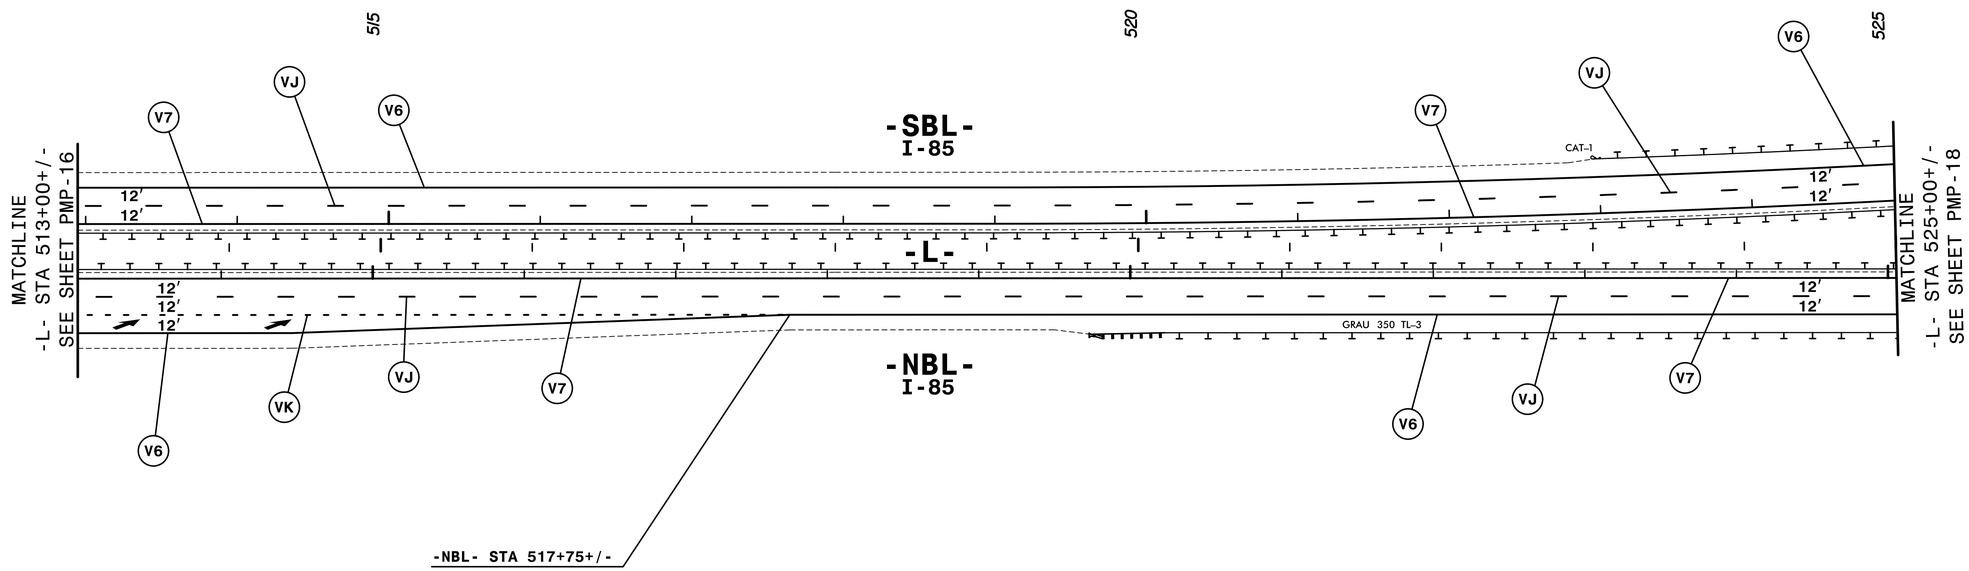

DocuSigned by:
APPROVED: Rhonda B. Early DATE: 11/4/2014
F5F3A4A0BF8A

SEAL

NORTH CAROLINA PROFESSIONAL SEAL 023521 ENGINEER RHONDA B. EARLY

SIGNING & DELINEATION

FINAL PAVEMENT MARKING PLANS

HNTB
HNTB NORTH CAROLINA, P.C.
343 E. Six Forks Road, Suite 200
Raleigh, North Carolina 27609
NC License No: C-1554

8/17/99
4:50:00 PM
:\PM\Plans\I0914BB_pmp17.dgn
$$$$USERNAME$$$$