8/17/99

PROJ. REFERENCE NO.	SHEET NO.
I-0914BB	PMP-2

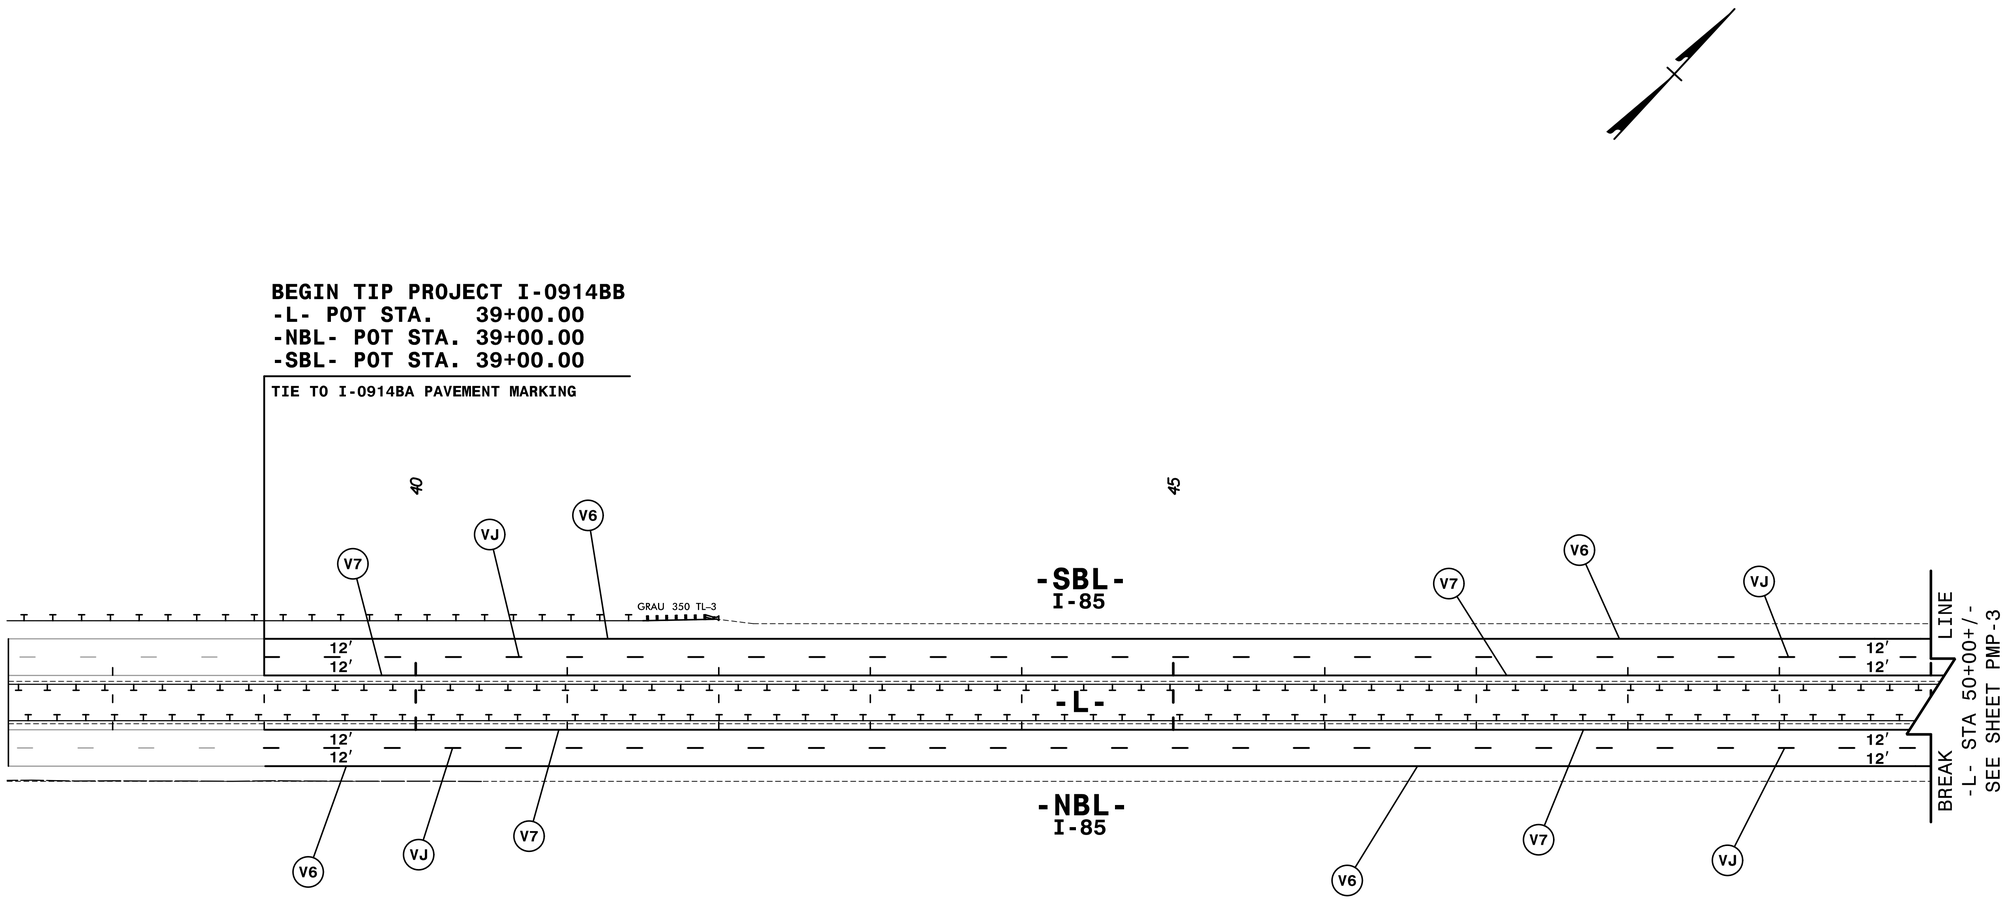

4:40:30 PM
.\PMP\Plans\I0914BB_pmp02.dgn
.$$$$USERNAME$$$$

APPROVED: DocuSigned by: Rhonda B. Early 34D4F2C0C6B74BA DATE: 11/4/2014

SEAL

NORTH CAROLINA PROFESSIONAL SEAL 023521 ENGINEER RHONDA B. EARLY

HNTB

HNTB NORTH CAROLINA, P.C.
343 E. Six Forks Road, Suite 200
Raleigh, North Carolina 27609
NC License No: C-1554

SIGNING & DELINEATION

FINAL PAVEMENT MARKING PLANS