8/17/99

PROJ. REFERENCE NO.	SHEET NO.
I-0914BB	PMP-16

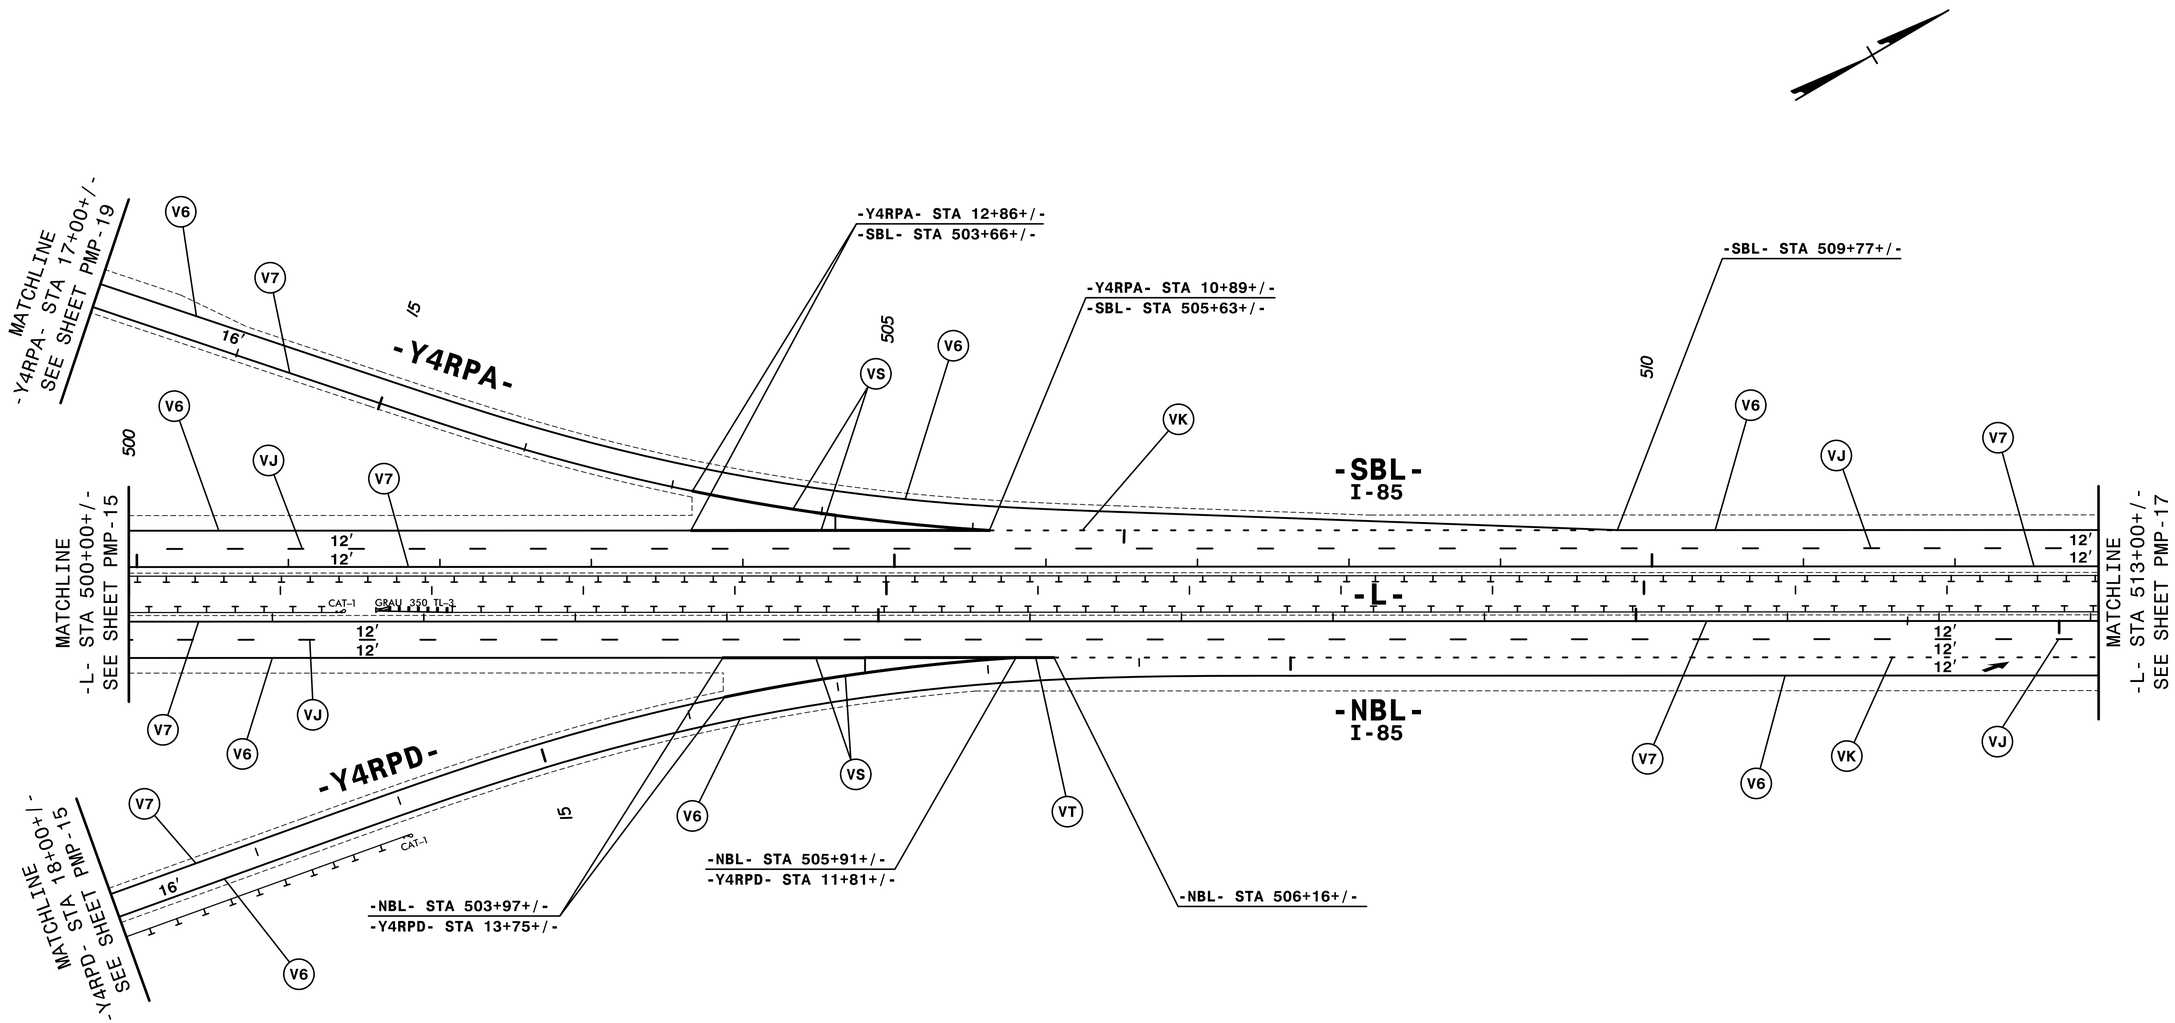

APPROVED: DocuSigned by: Rhonda B. Early F3E1A1A4D6B14BA... DATE: 11/4/2024

SEAL

NORTH CAROLINA PROFESSIONAL SEAL 023521 ENGINEER RHONDA B. EARLY

HNTB

HNTB NORTH CAROLINA, P.C.
343 E. Six Forks Road, Suite 200
Raleigh, North Carolina 27609
NC License No: C-1554

SIGNING & DELINEATION

FINAL PAVEMENT MARKING PLANS

4:49:42 PM
..\PMXP\pmrs\I0914BB_pmp16.dgn
$$$$USERNAME$$$$