TIP NO.	SHEET NO.
I-0914BB	SIGN-6

APPROVED: DocuSigned by: Charles A. Johnson, III 59A1565B47F54A8...

DATE: 11/3/2014

SEAL

NORTH CAROLINA PROFESSIONAL SEAL 20675 ENGINEER CHARLES A. JOHNSON III

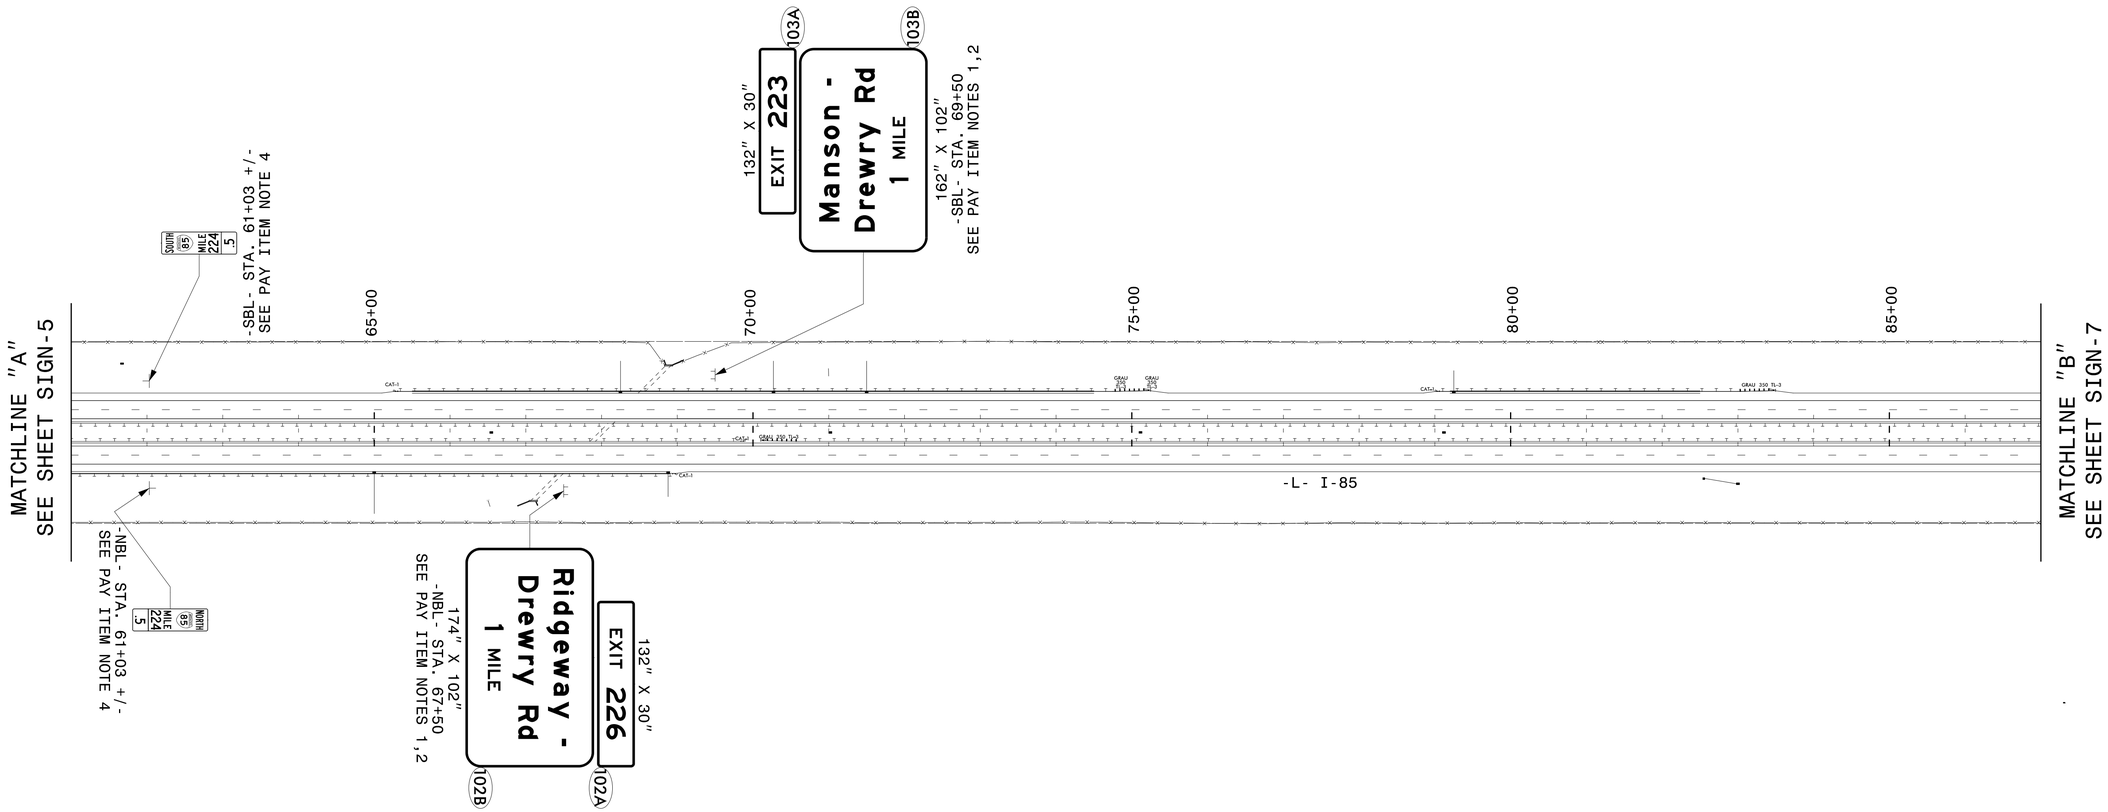

HNTB

HNTB NORTH CAROLINA, P.C.
343 E. Six Forks Road, Suite 200
Raleigh, North Carolina 27609
NC License No: C-1554

PROPOSED SIGNS
STA. 61+00 TO 87+00