TIP NO.	SHEET NO.
I-0914BB	SIGN-7

APPROVED: DocuSigned by: Charles A. Johnson, III
59A1565B47F54A8...

DATE: 11/3/2014

SEAL

NORTH CAROLINA PROFESSIONAL SEAL 20675 ENGINEER CHARLES A. JOHNSON III

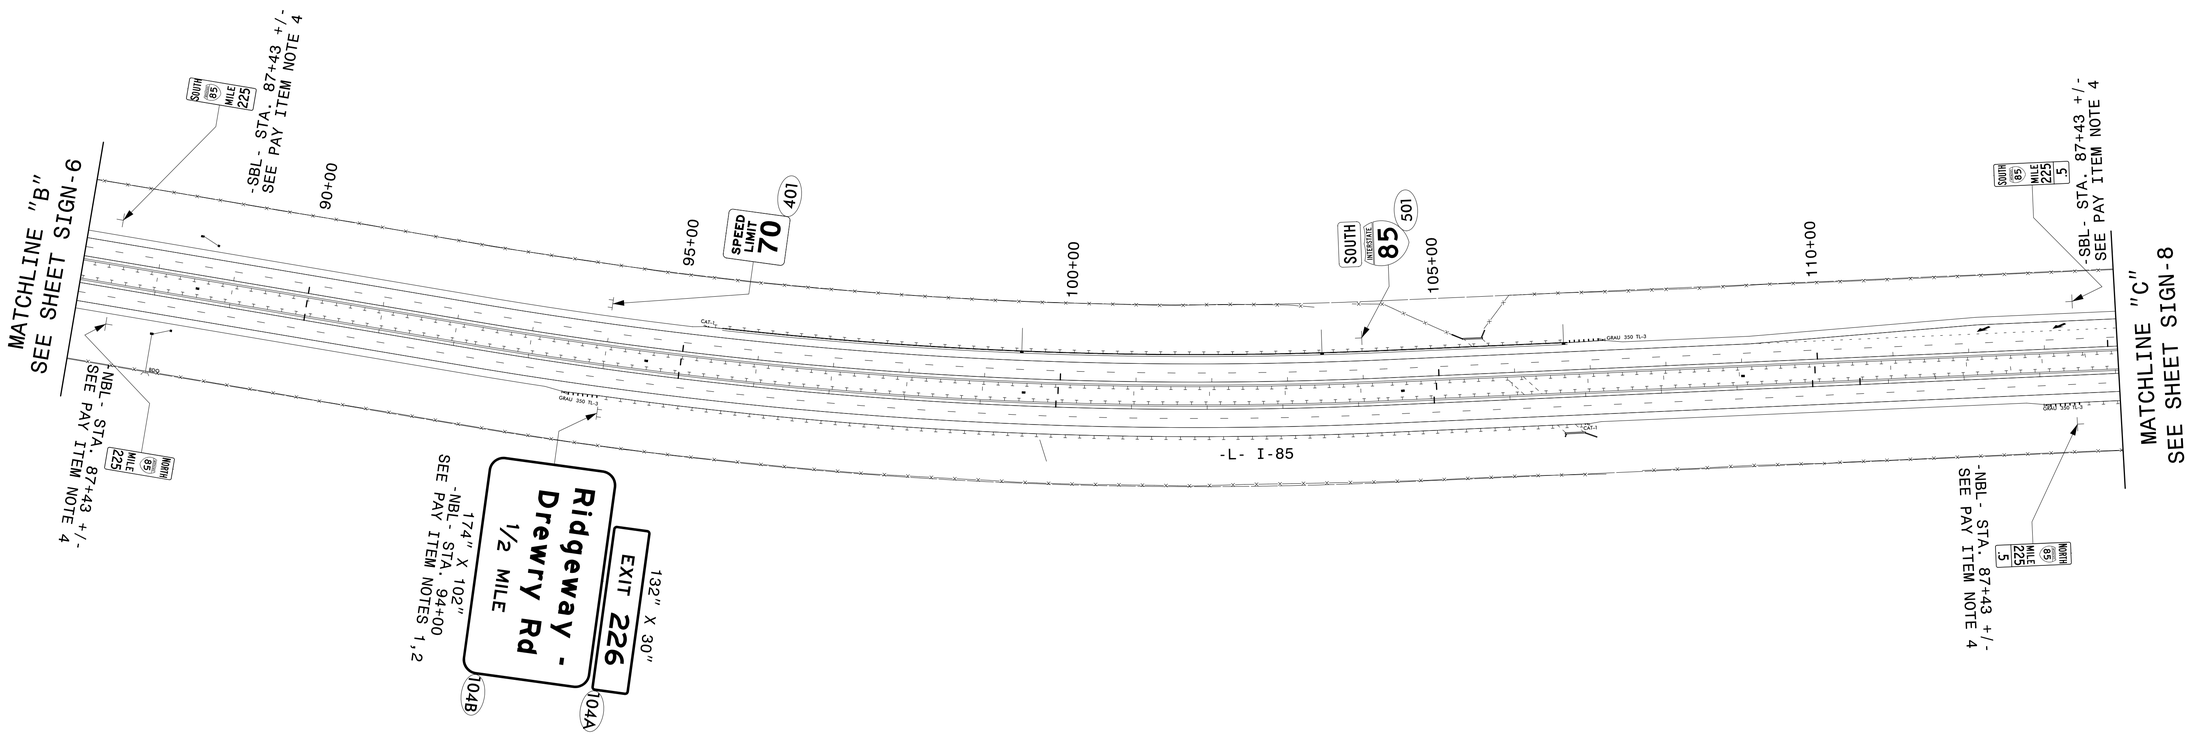

HNTB NORTH CAROLINA, P.C.
343 E. Six Forks Road, Suite 200
Raleigh, North Carolina 27609
NC License No: C-1554

PROPOSED SIGNS
STA. 87+00 TO 114+00