| PROJECT REFERENCE NO. | SHEET |
|---|---|
| 38688.1.3 (I-0914BB) | 7 |

**CROSS SECTION THROUGH BENT 1**

0 20 40
FEET
VE = 2:1

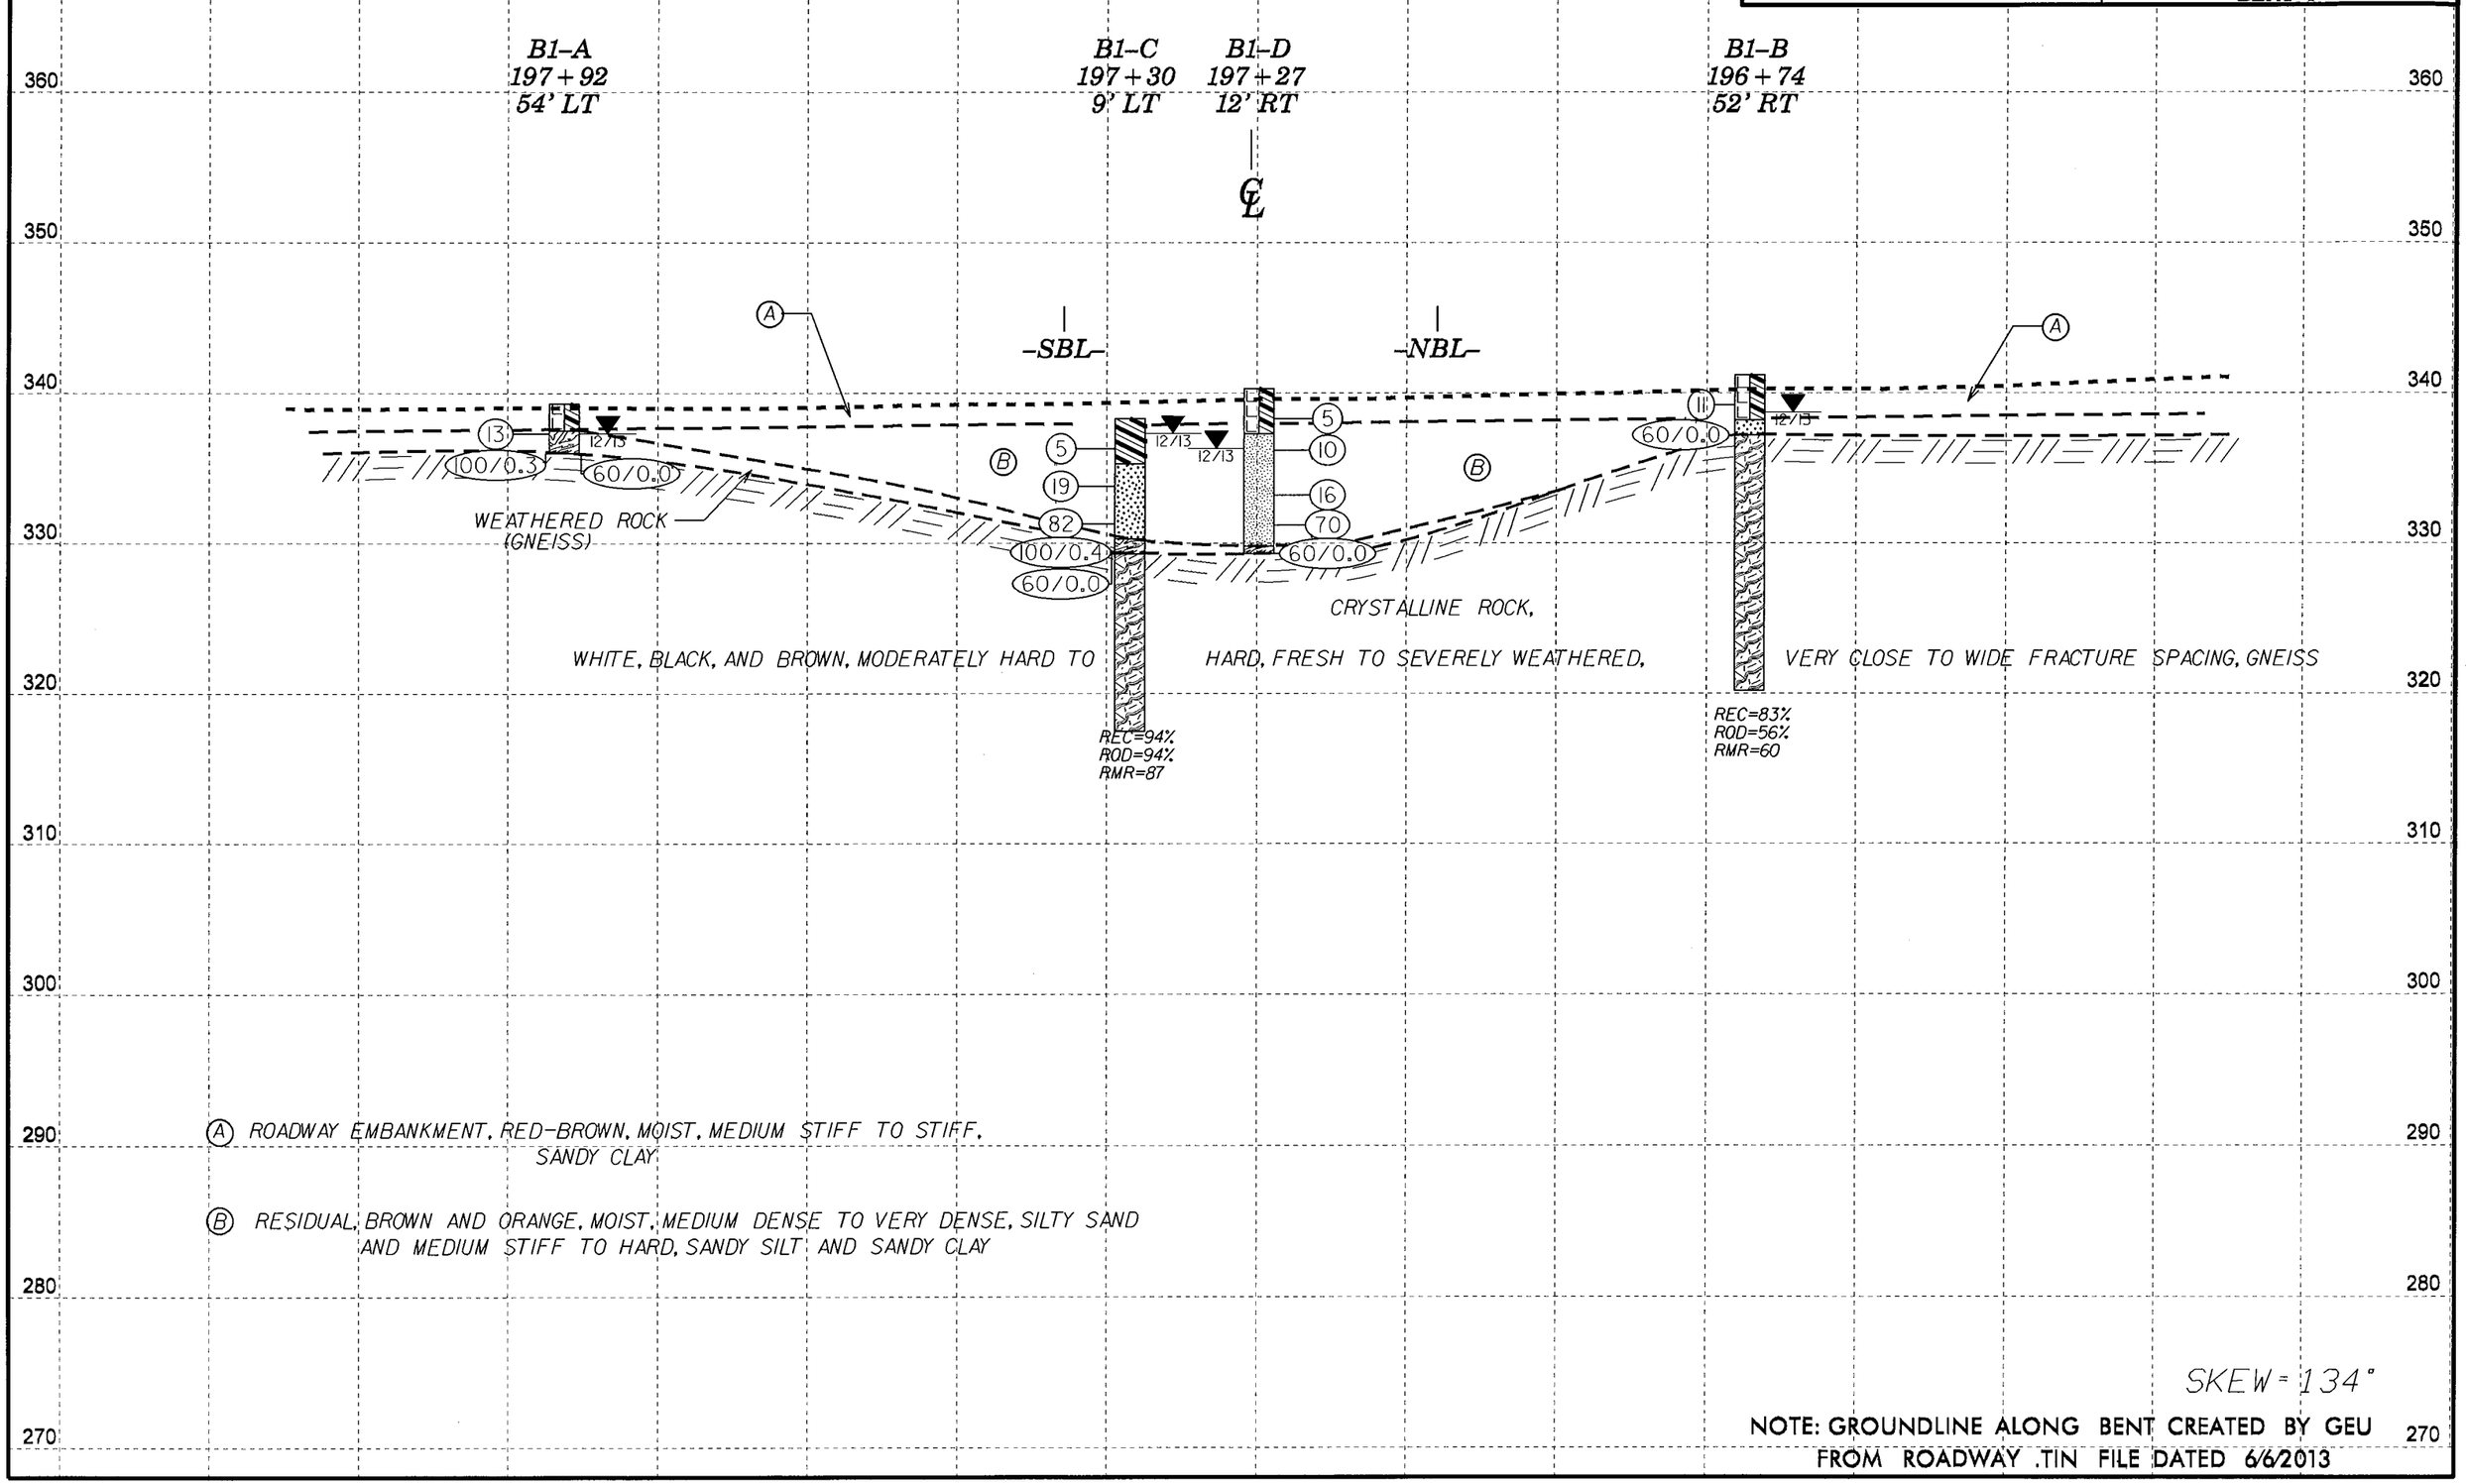


NOTE: GROUNDLINE ALONG BENT CREATED BY GEU FROM ROADWAY .TIN FILE DATED 6/6/2013