| PROJECT REFERENCE NO. | SHEET |
|---|---|
| 38688.1.3 (I-0914BB) | 5 |

**PROFILE OF BORINGS ALONG -SBL-**

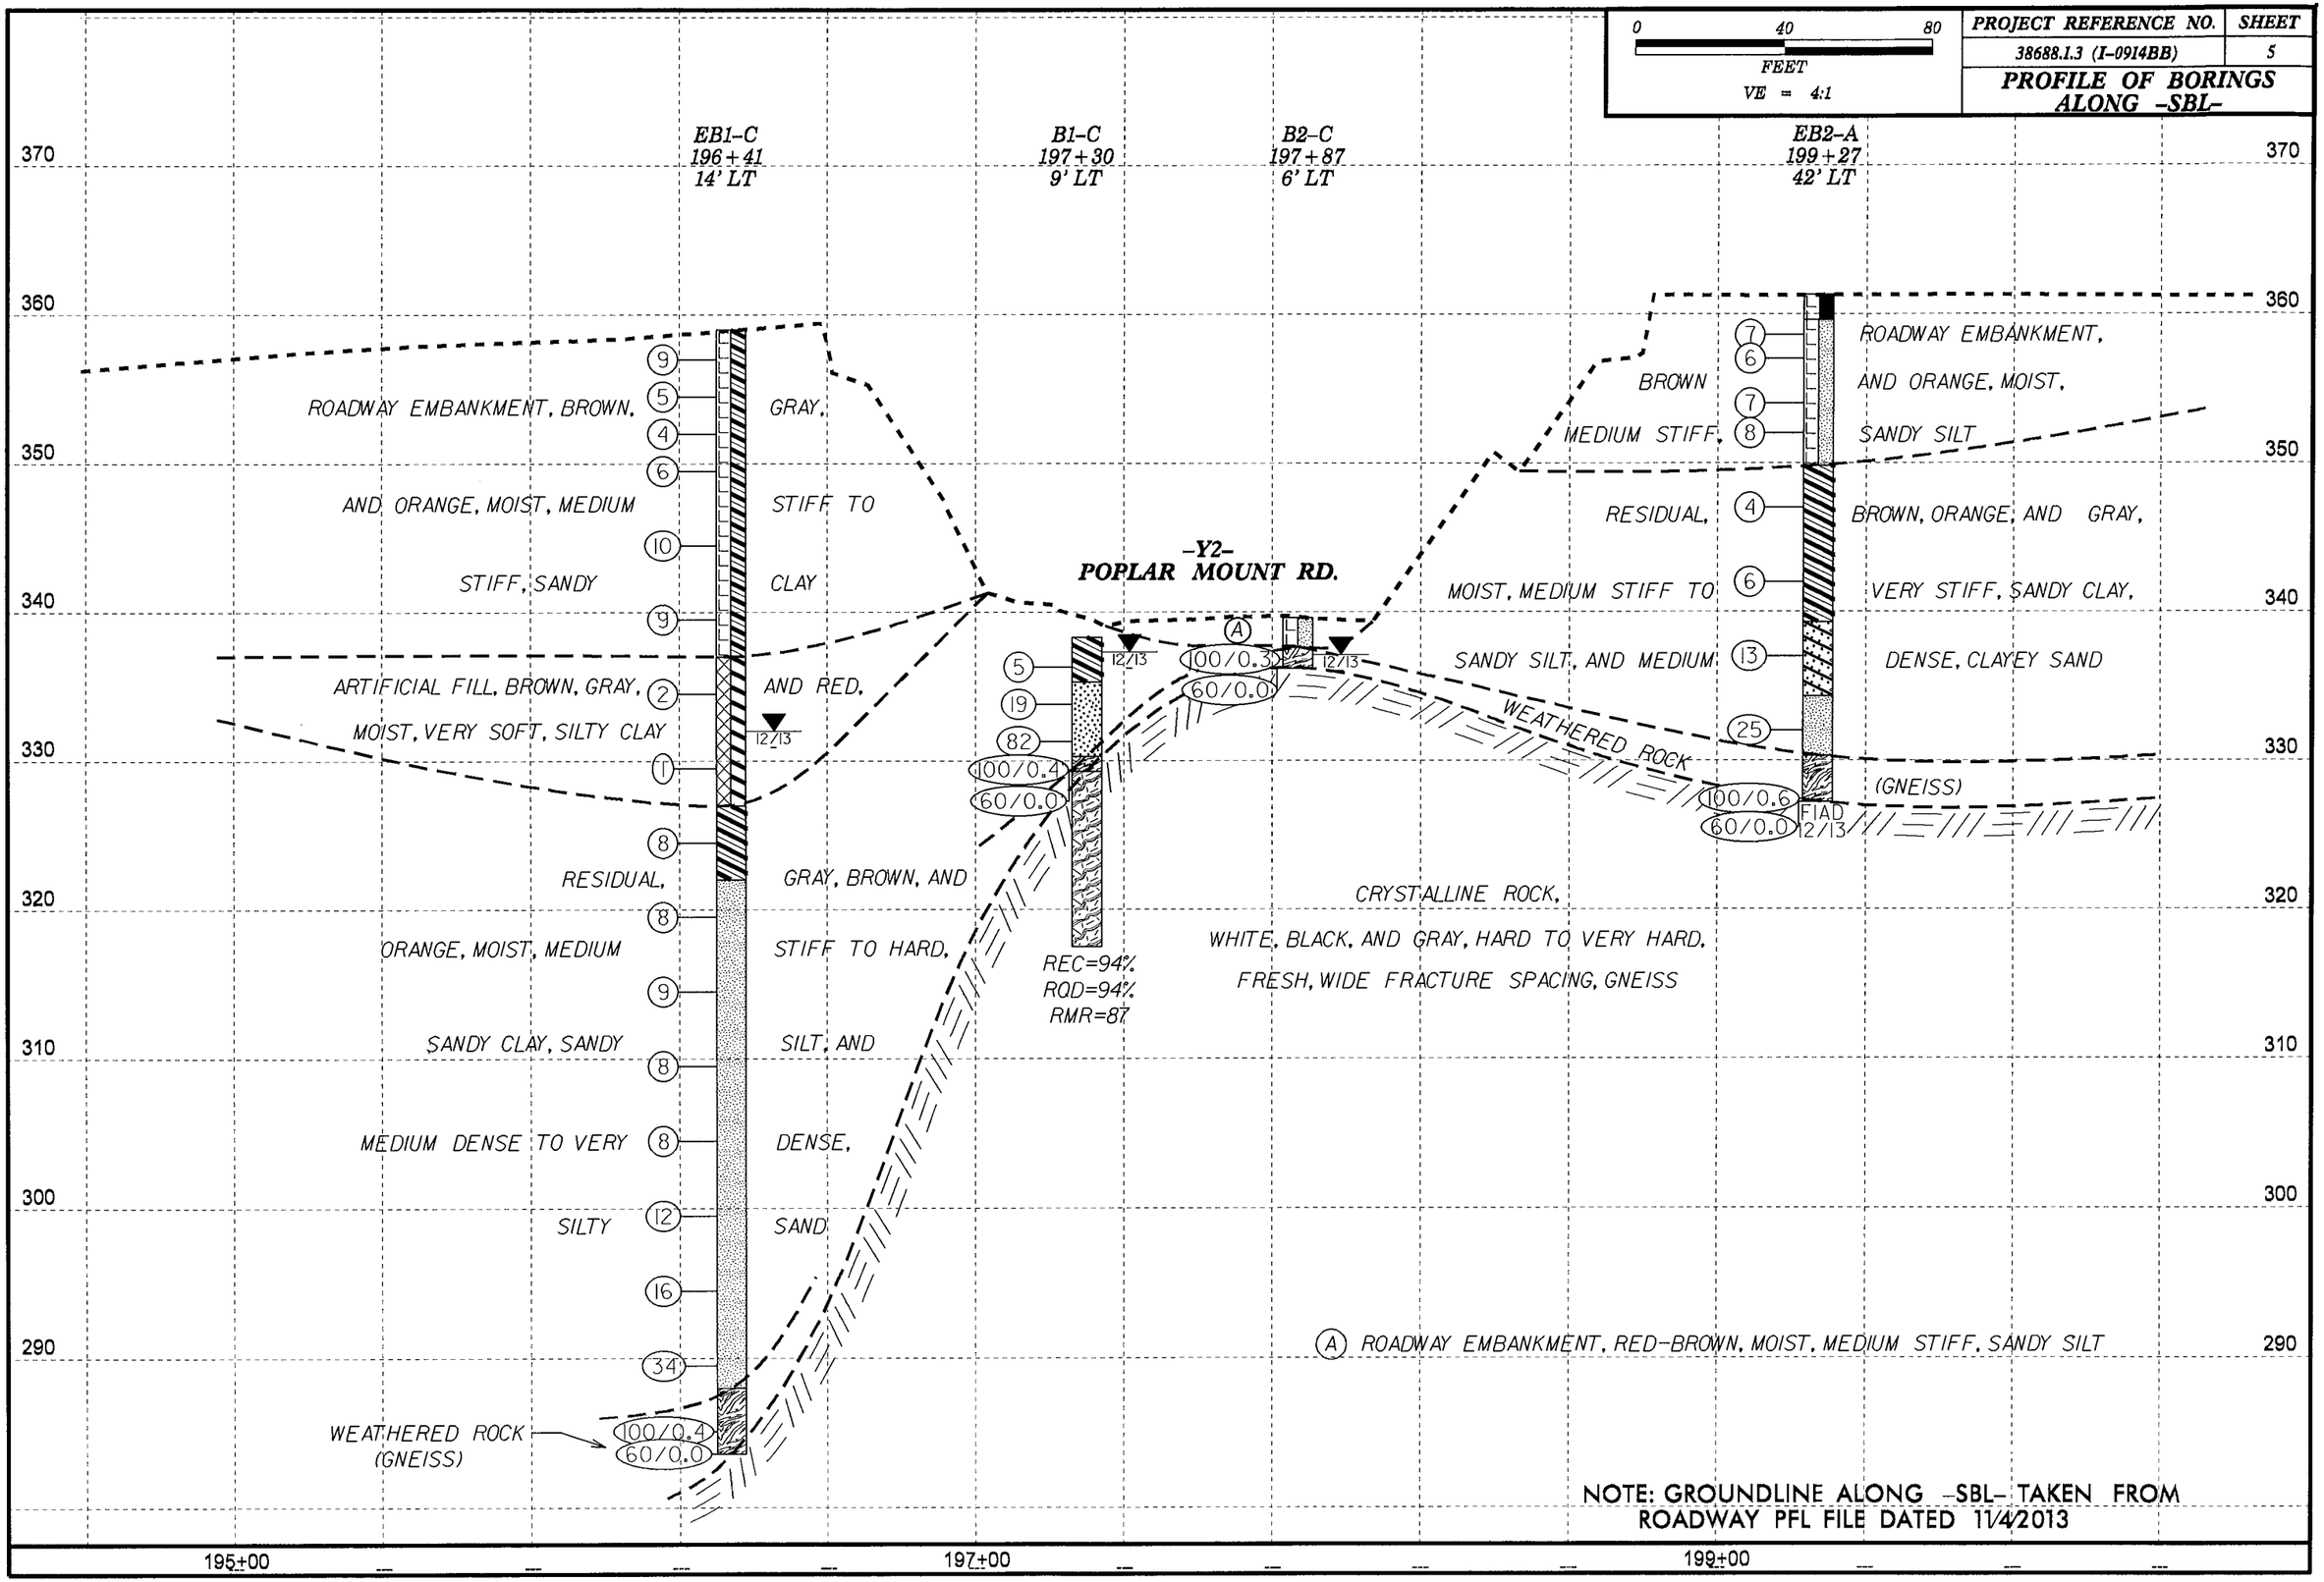


NOTE: GROUNDLINE ALONG -SBL- TAKEN FROM ROADWAY PFL FILE DATED 11/4/2013