| PROJECT REFERENCE NO. | SHEET |
|---|---|
| 38688.1.3 (I-0914BB) | 3 |

# SITE PLAN
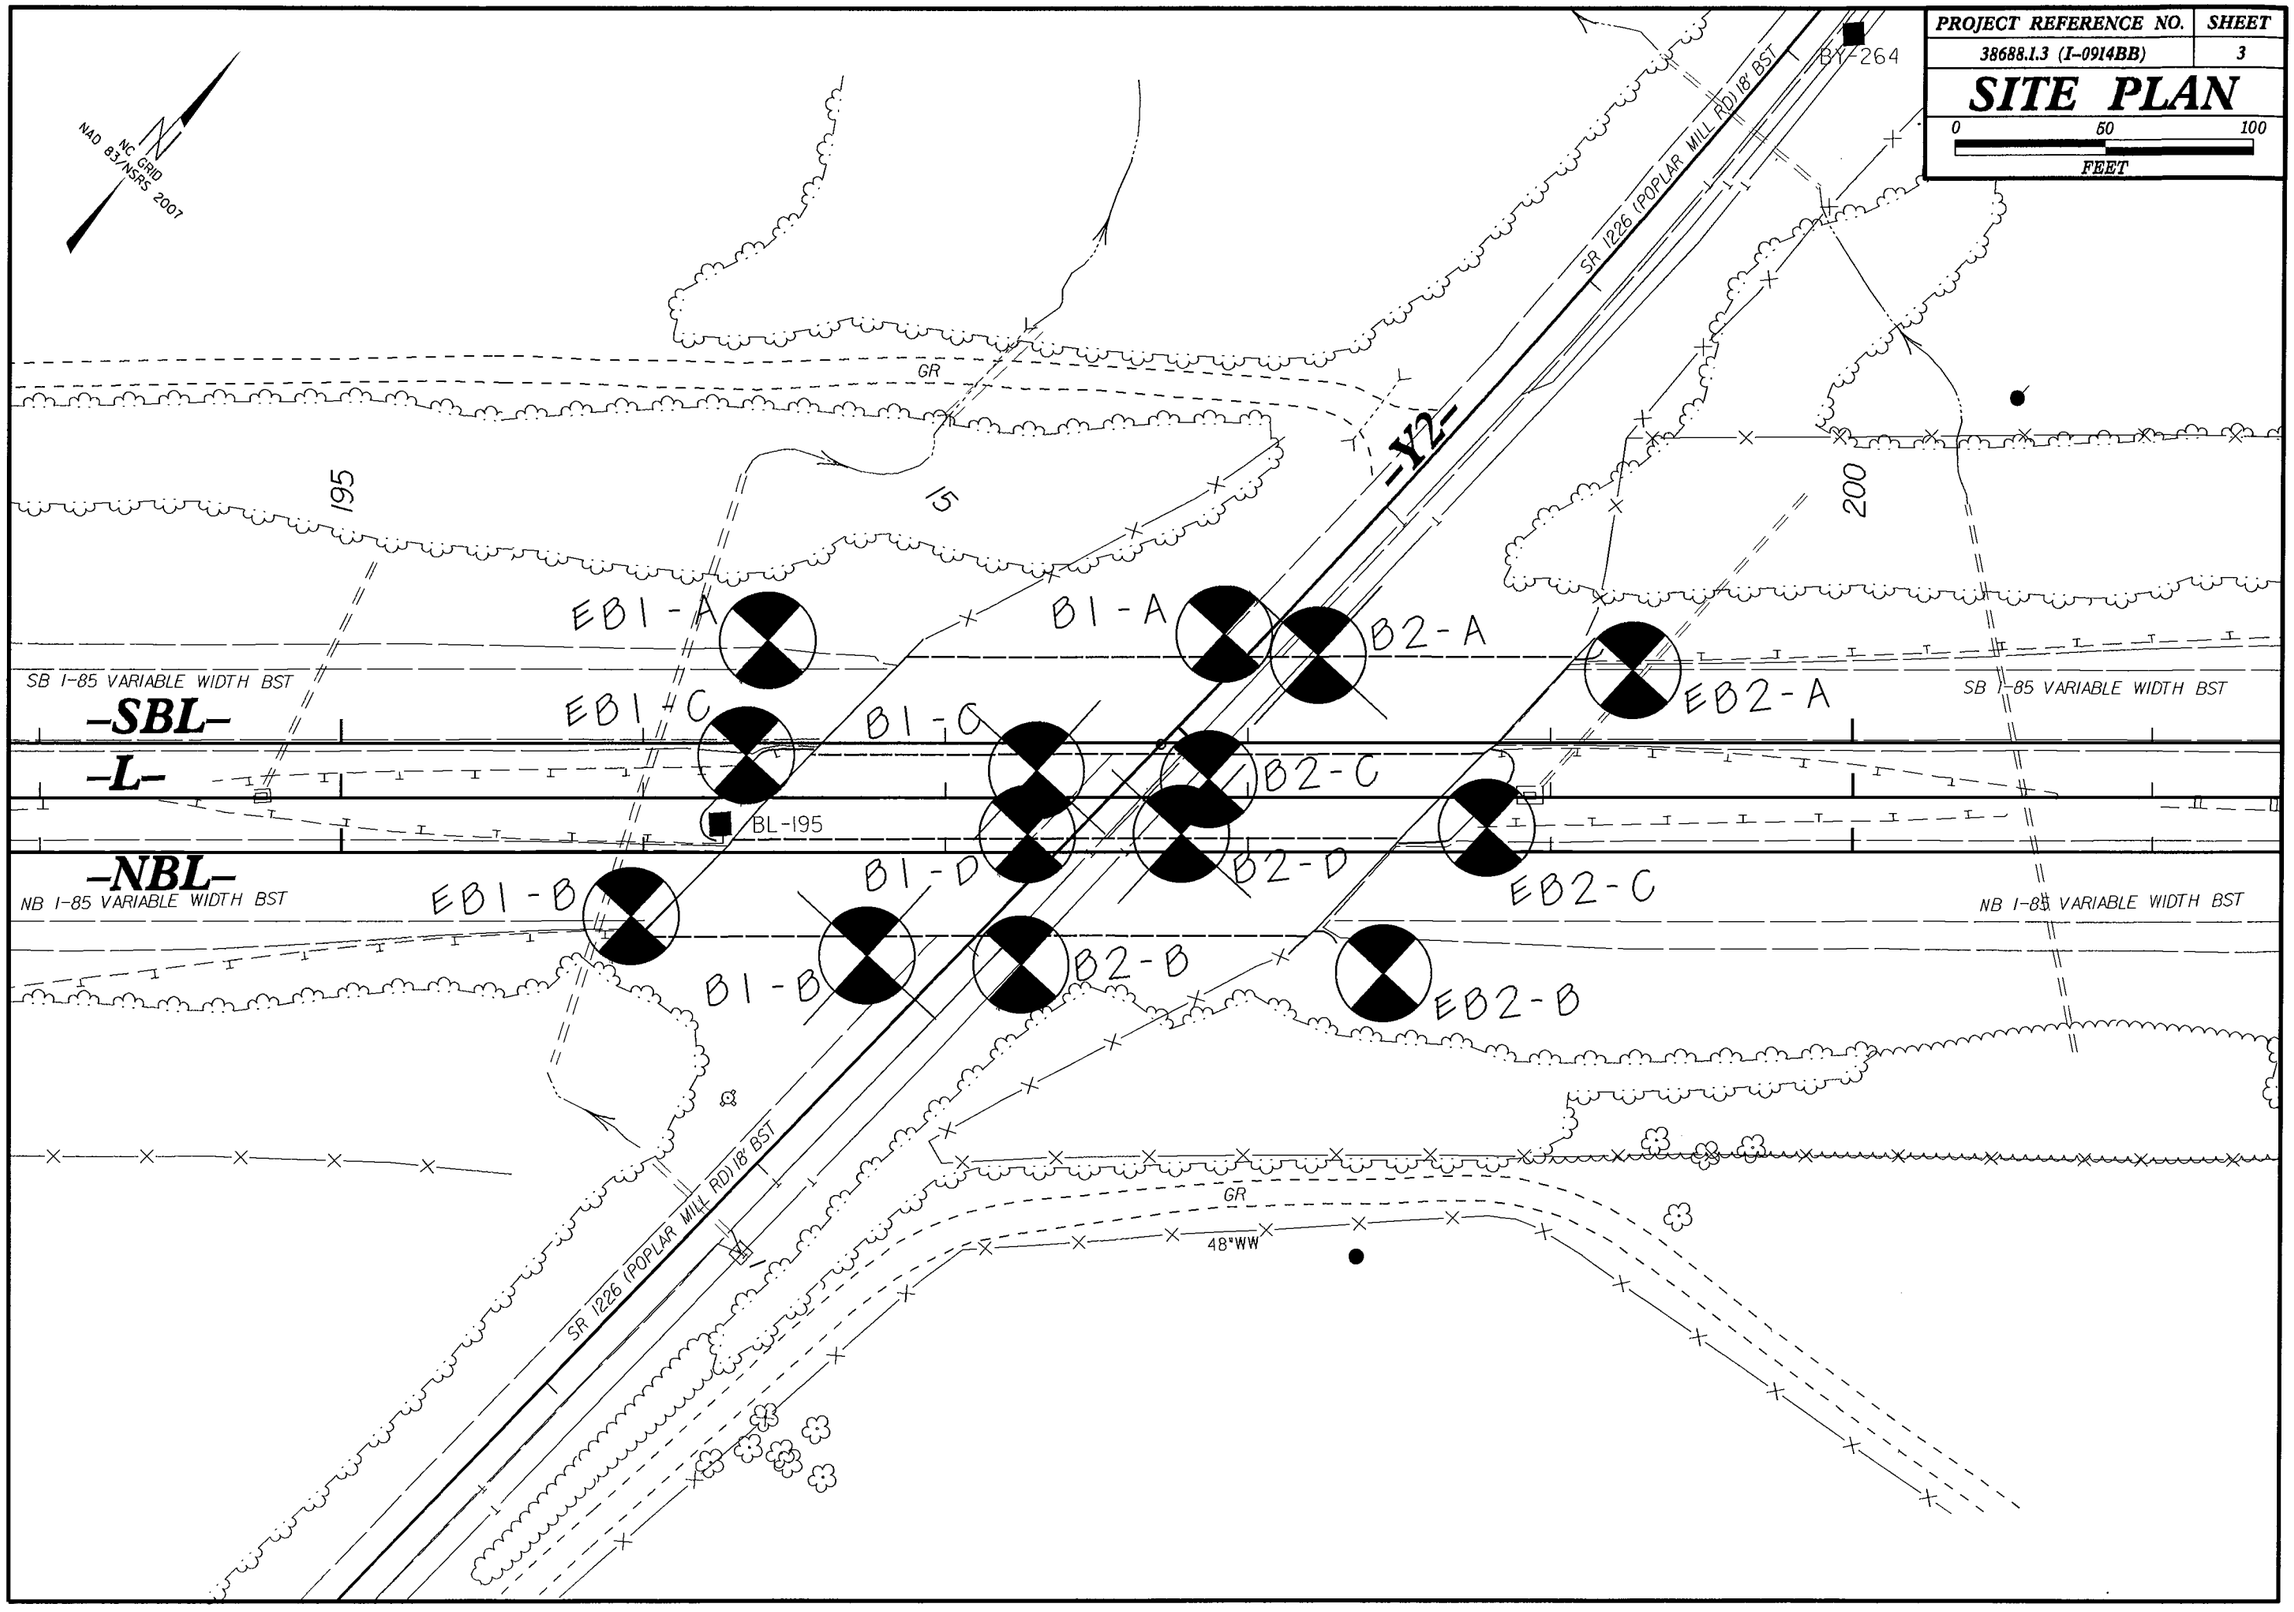
0 50 100
FEET