| PROJECT REFERENCE NO. | SHEET |
|---|---|
| 38688.1.3 (I-0914BB) | 4 |

**PROFILE OF BORINGS ALONG -NBL-**

0 40 80
FEET
VE = 4:1

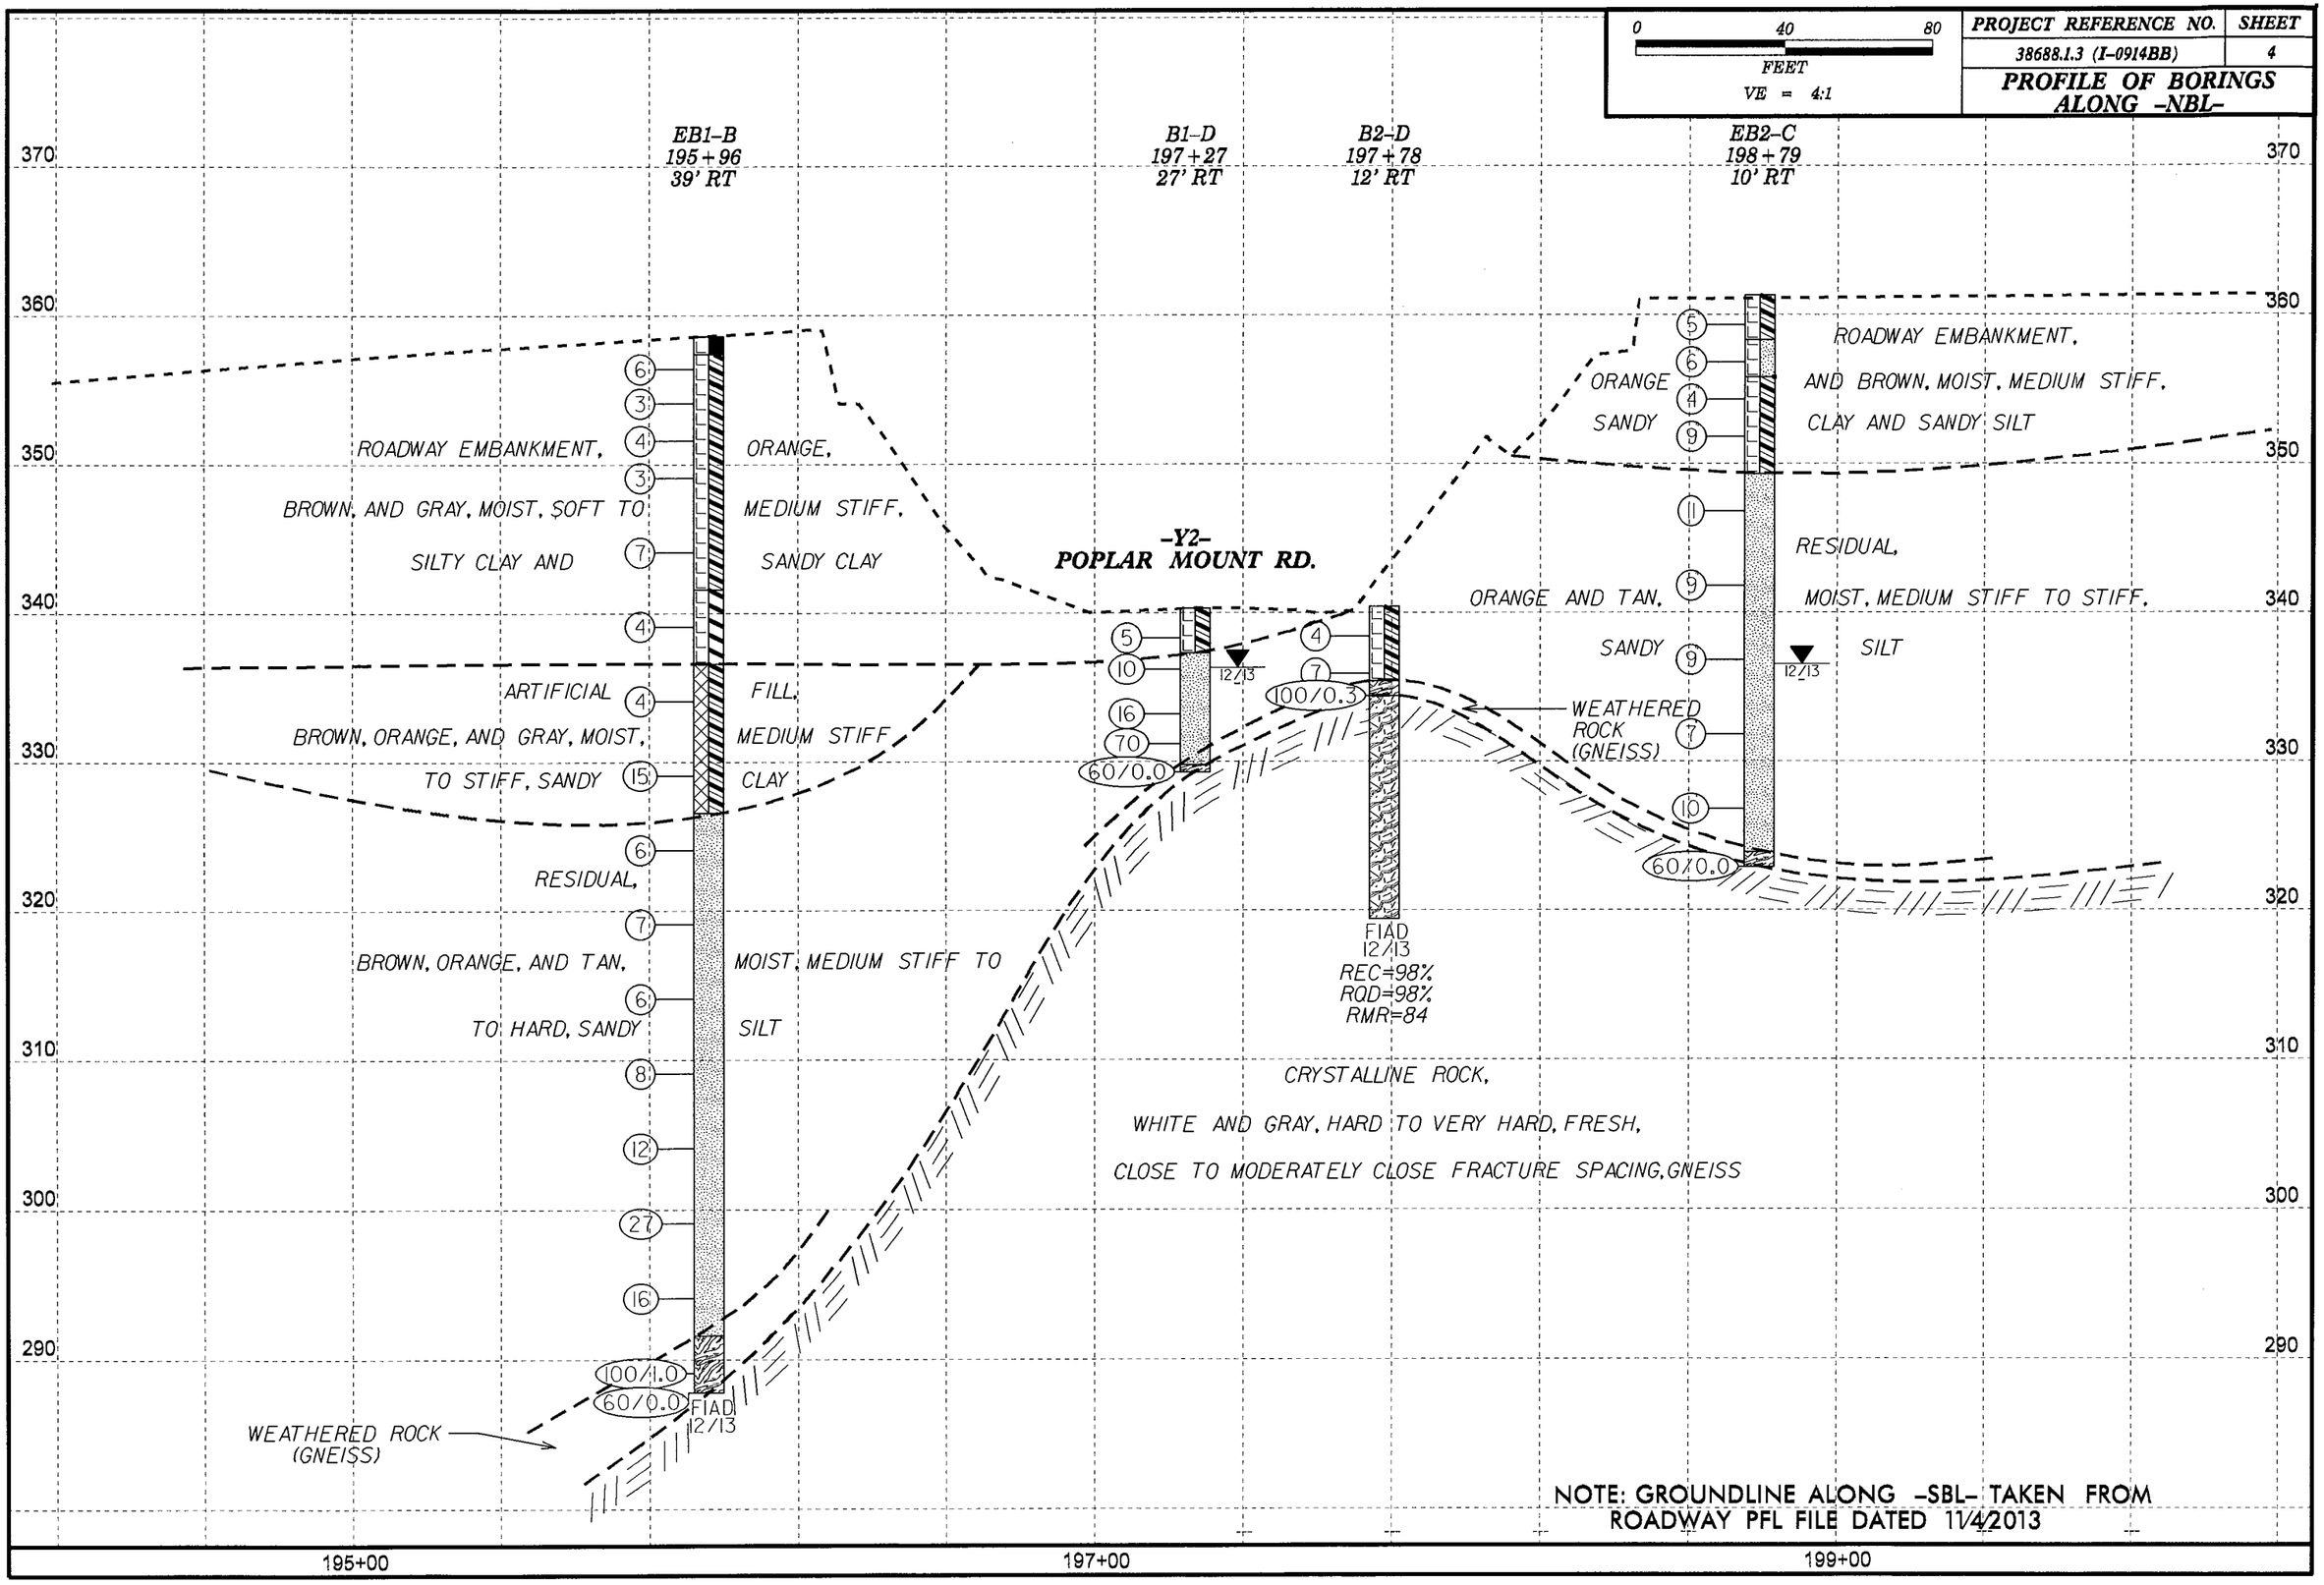


NOTE: GROUNDLINE ALONG -SBL- TAKEN FROM ROADWAY PFL FILE DATED 11/4/2013