| PROJECT REFERENCE NO. | SHEET |
|---|---|
| 38688.1.3 (I-0914BB) | 8 |

**CROSS SECTION THROUGH BENT 2**

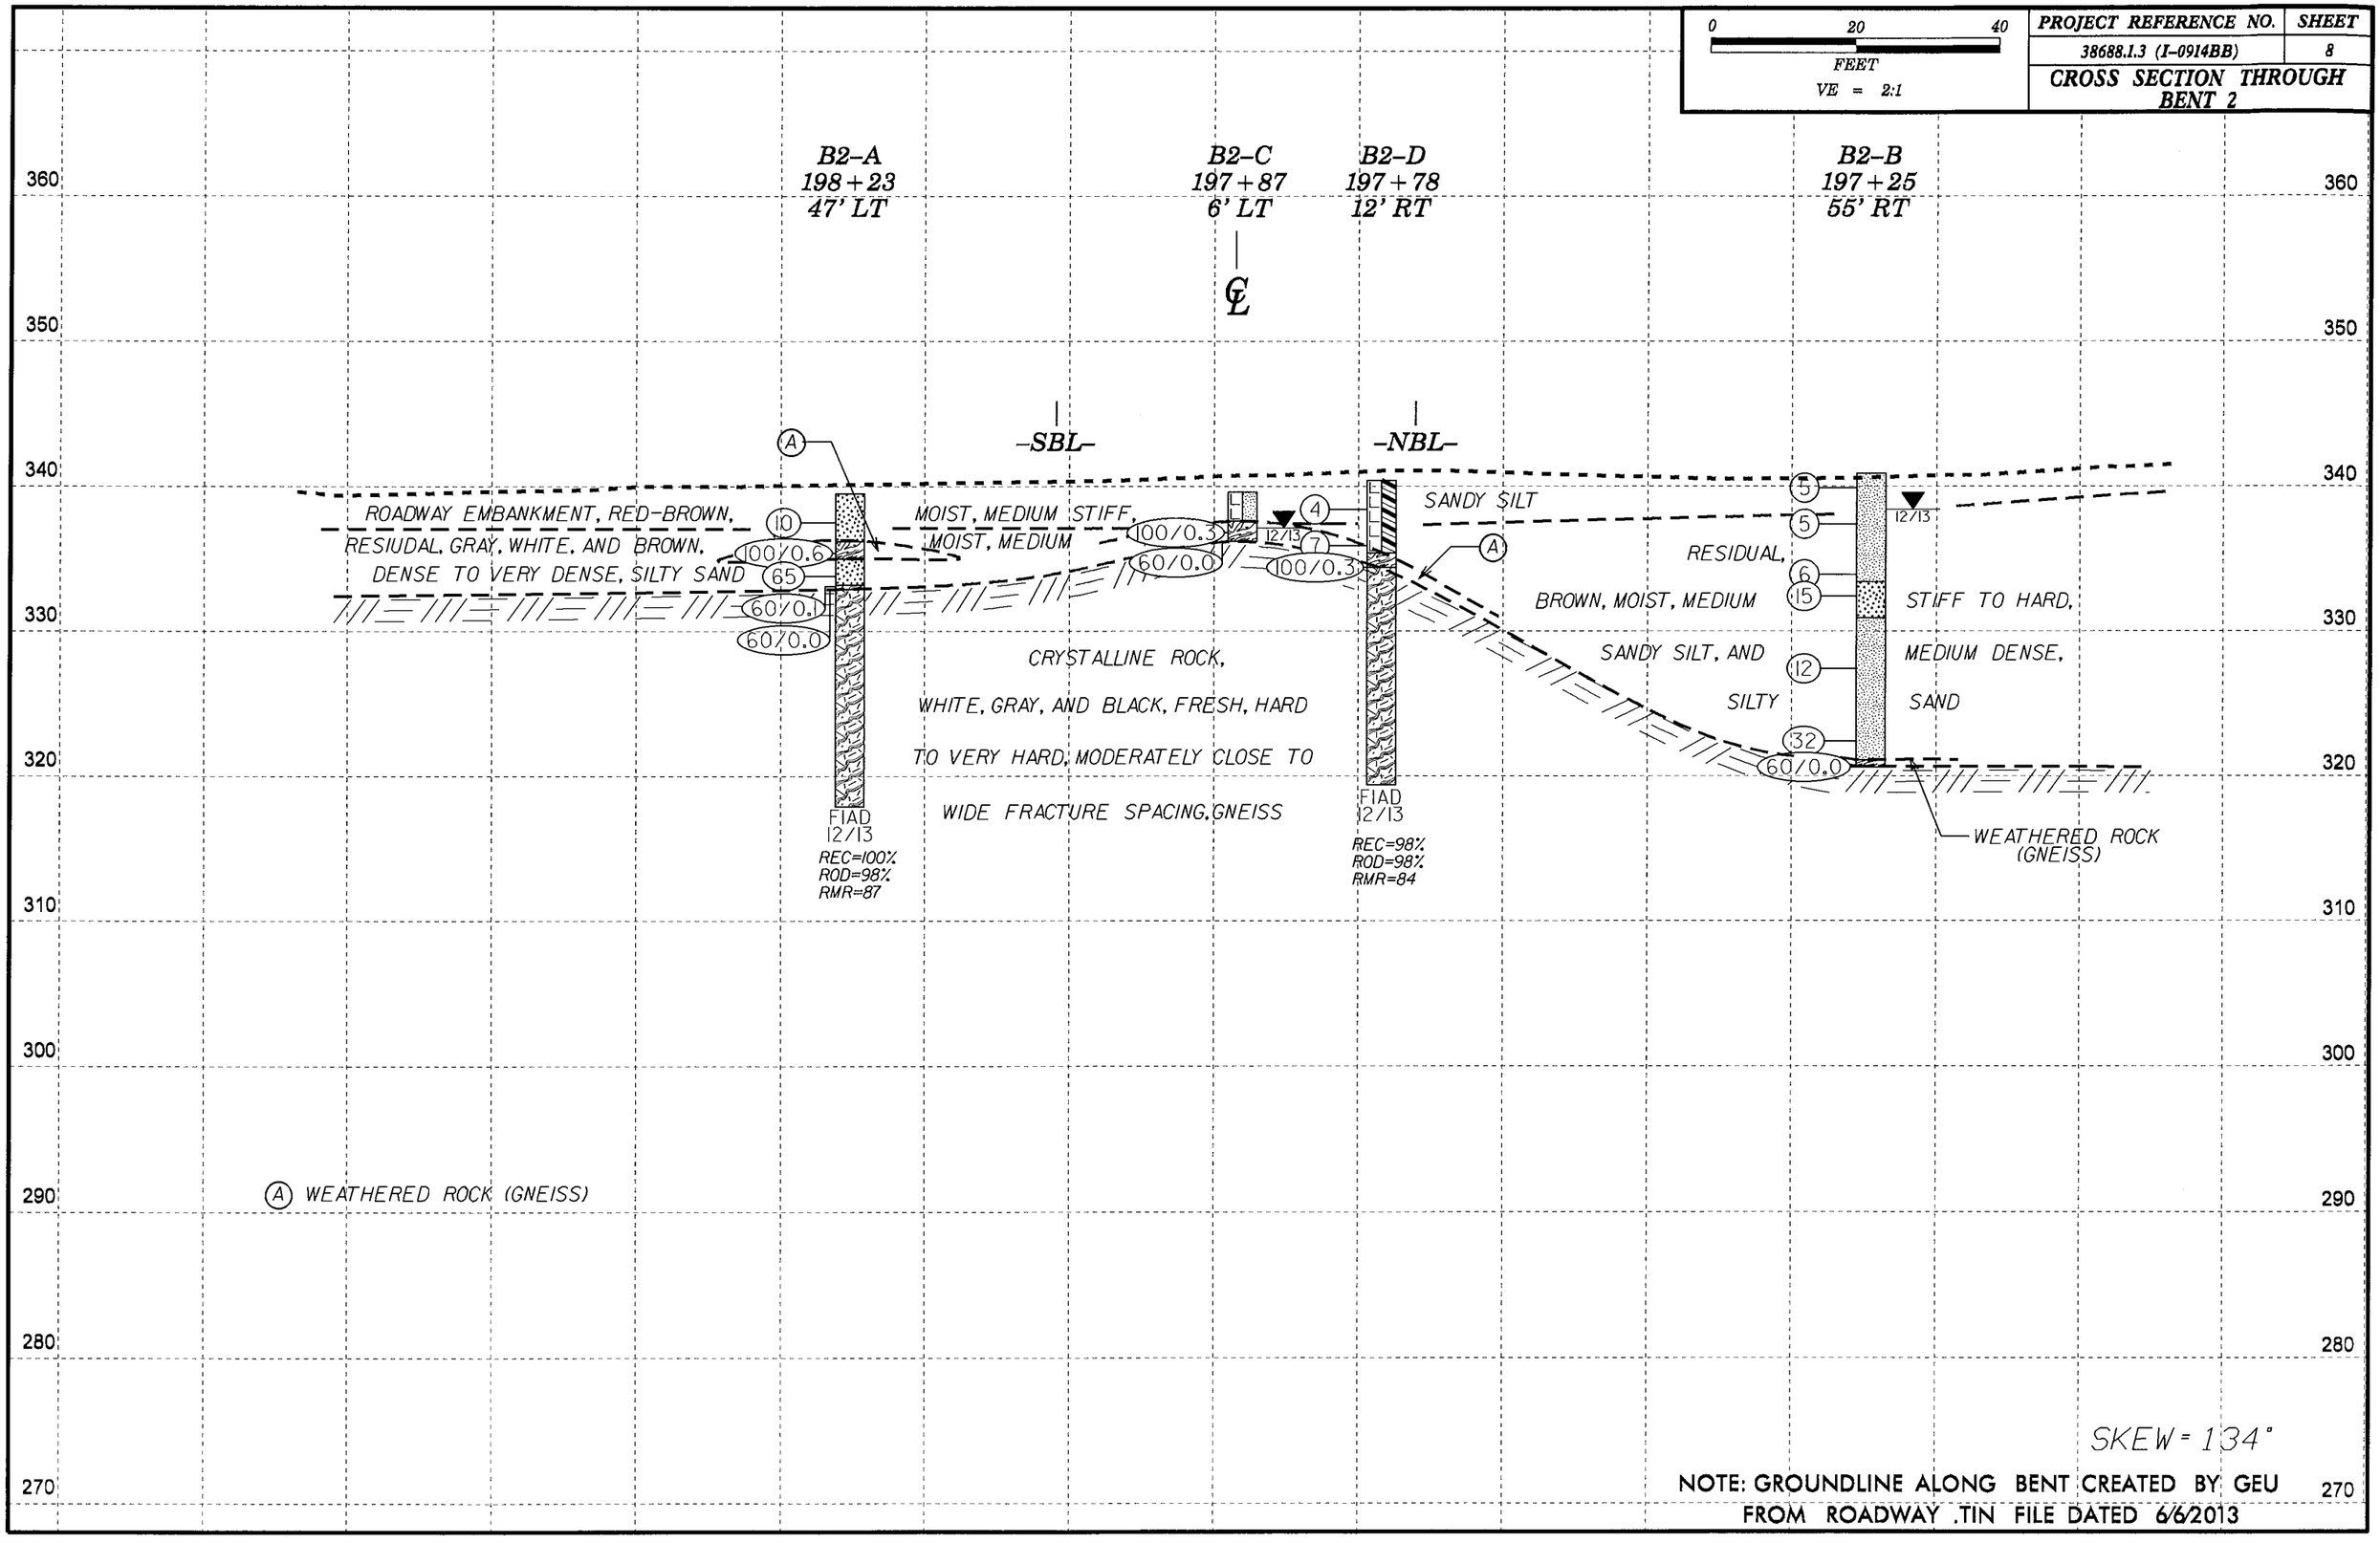


NOTE: GROUNDLINE ALONG BENT CREATED BY GEU FROM ROADWAY .TIN FILE DATED 6/6/2013