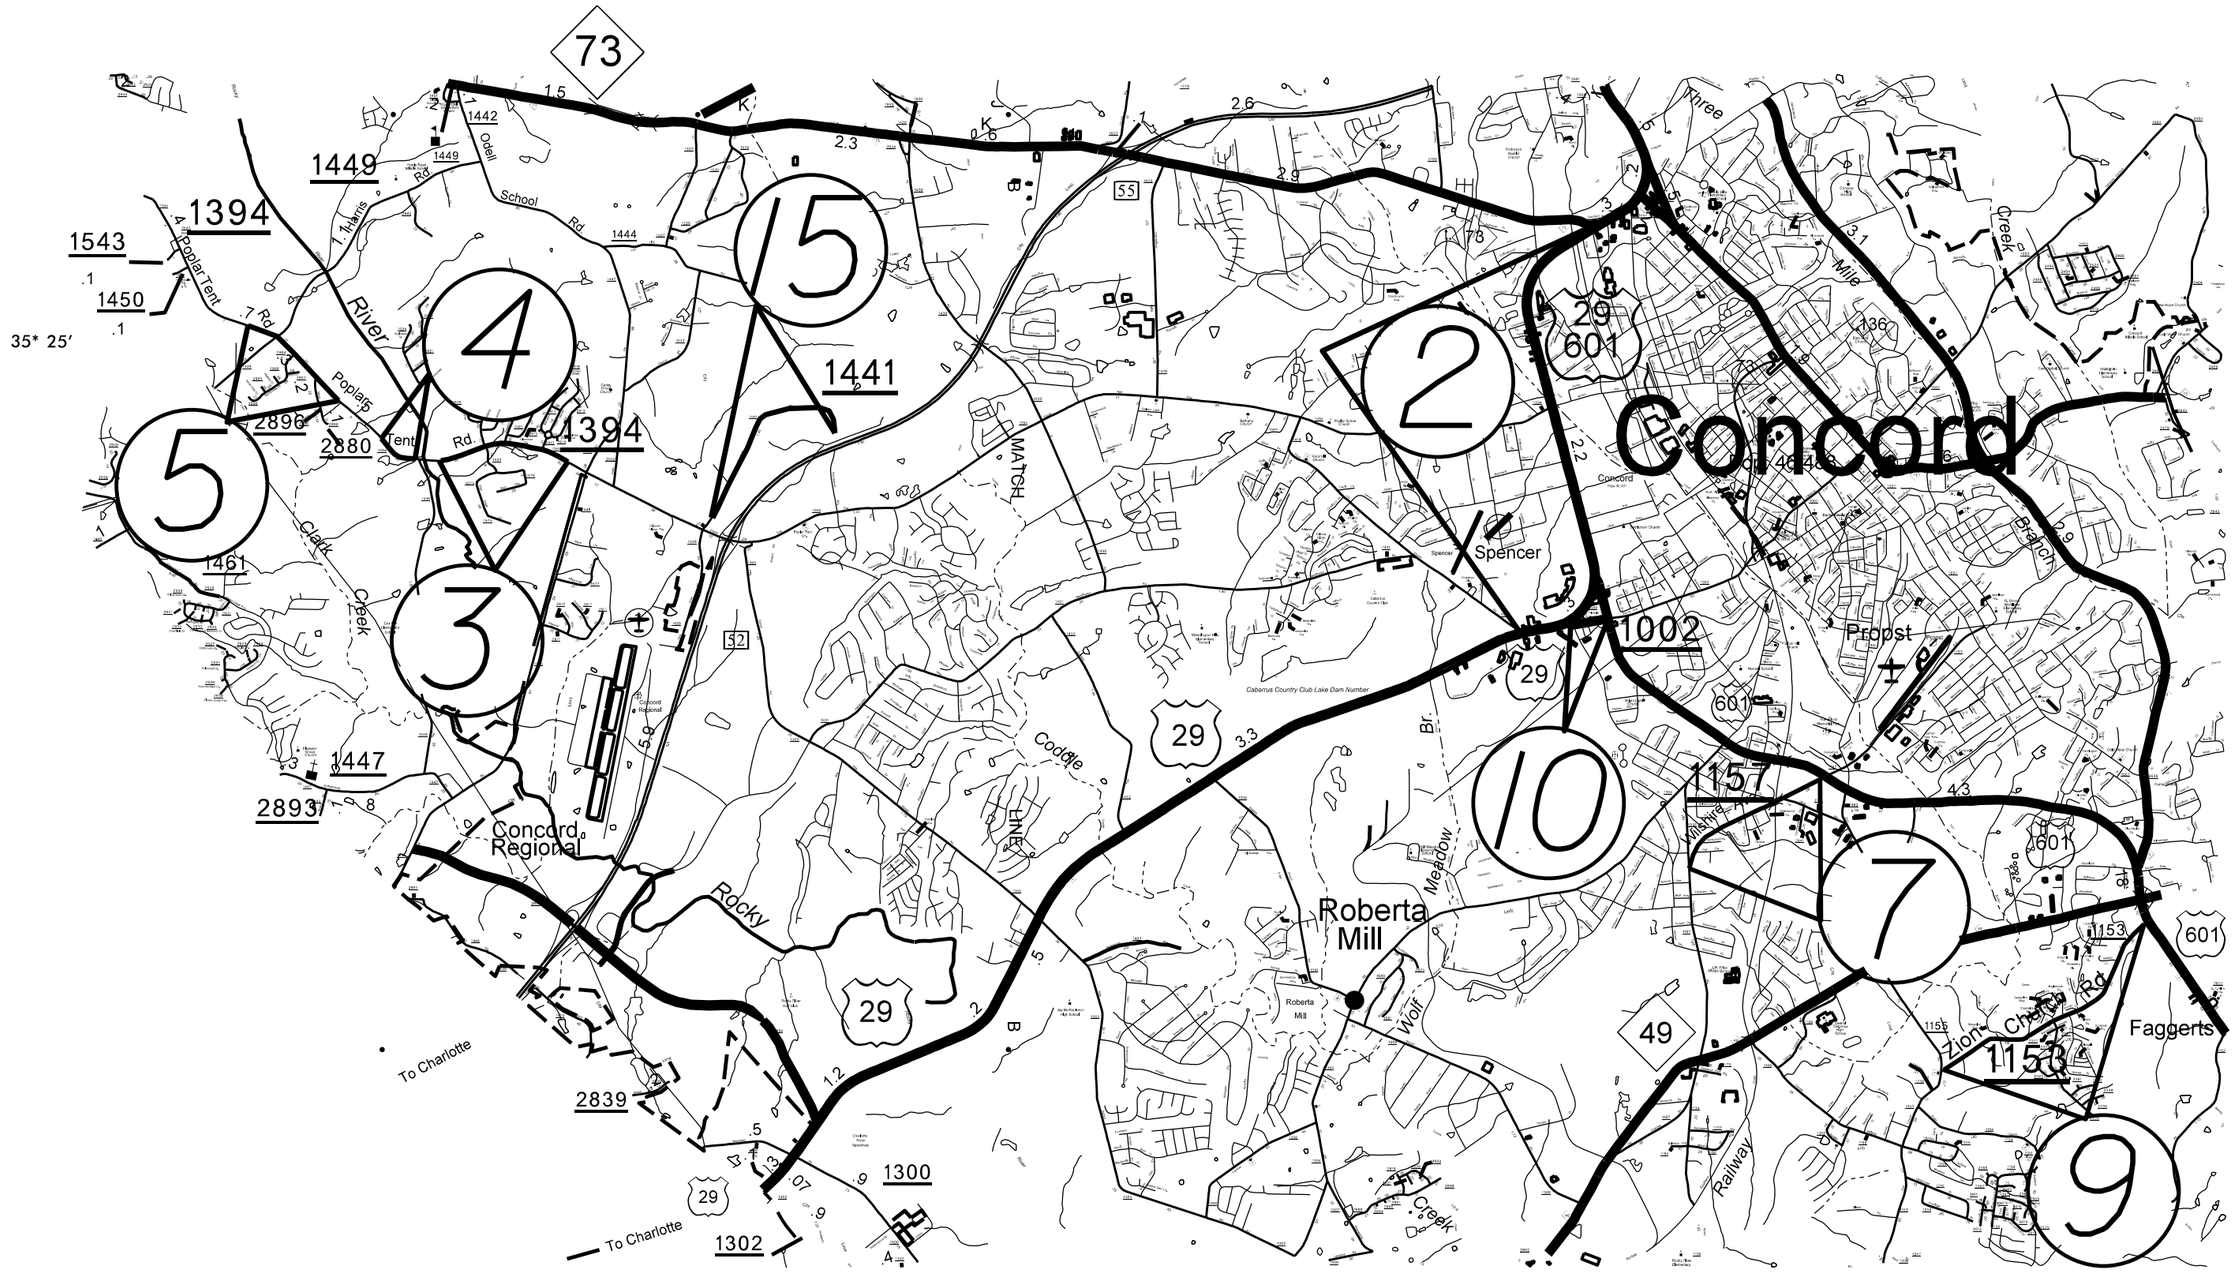STATE	PROJECT NO.	SHEET NO.	TOTAL SHEETS
N.C.	10CR.10131.38, etc.	2	
F.A. PROJECT NO.