PROJECT REFERENCE NO.	SHEET NO.
B-4722B	6
R/W SHEET NO.	

ROADWAY DESIGN ENGINEER
NORTH CAROLINA PROFESSIONAL SEAL 027373 ENGINEER SUSAN C. LANCASTER
DocuSigned by: Susan Cauley Lancaster
1/6/2015
D8F6ACA87BDB400...

HYDRAULICS ENGINEER
NORTH CAROLINA PROFESSIONAL SEAL 019660 ENGINEER PAUL ATKINSON
DocuSigned by:
1/6/2015
3C1CFBFBB0BB420...

REVISIONS

8/17/99

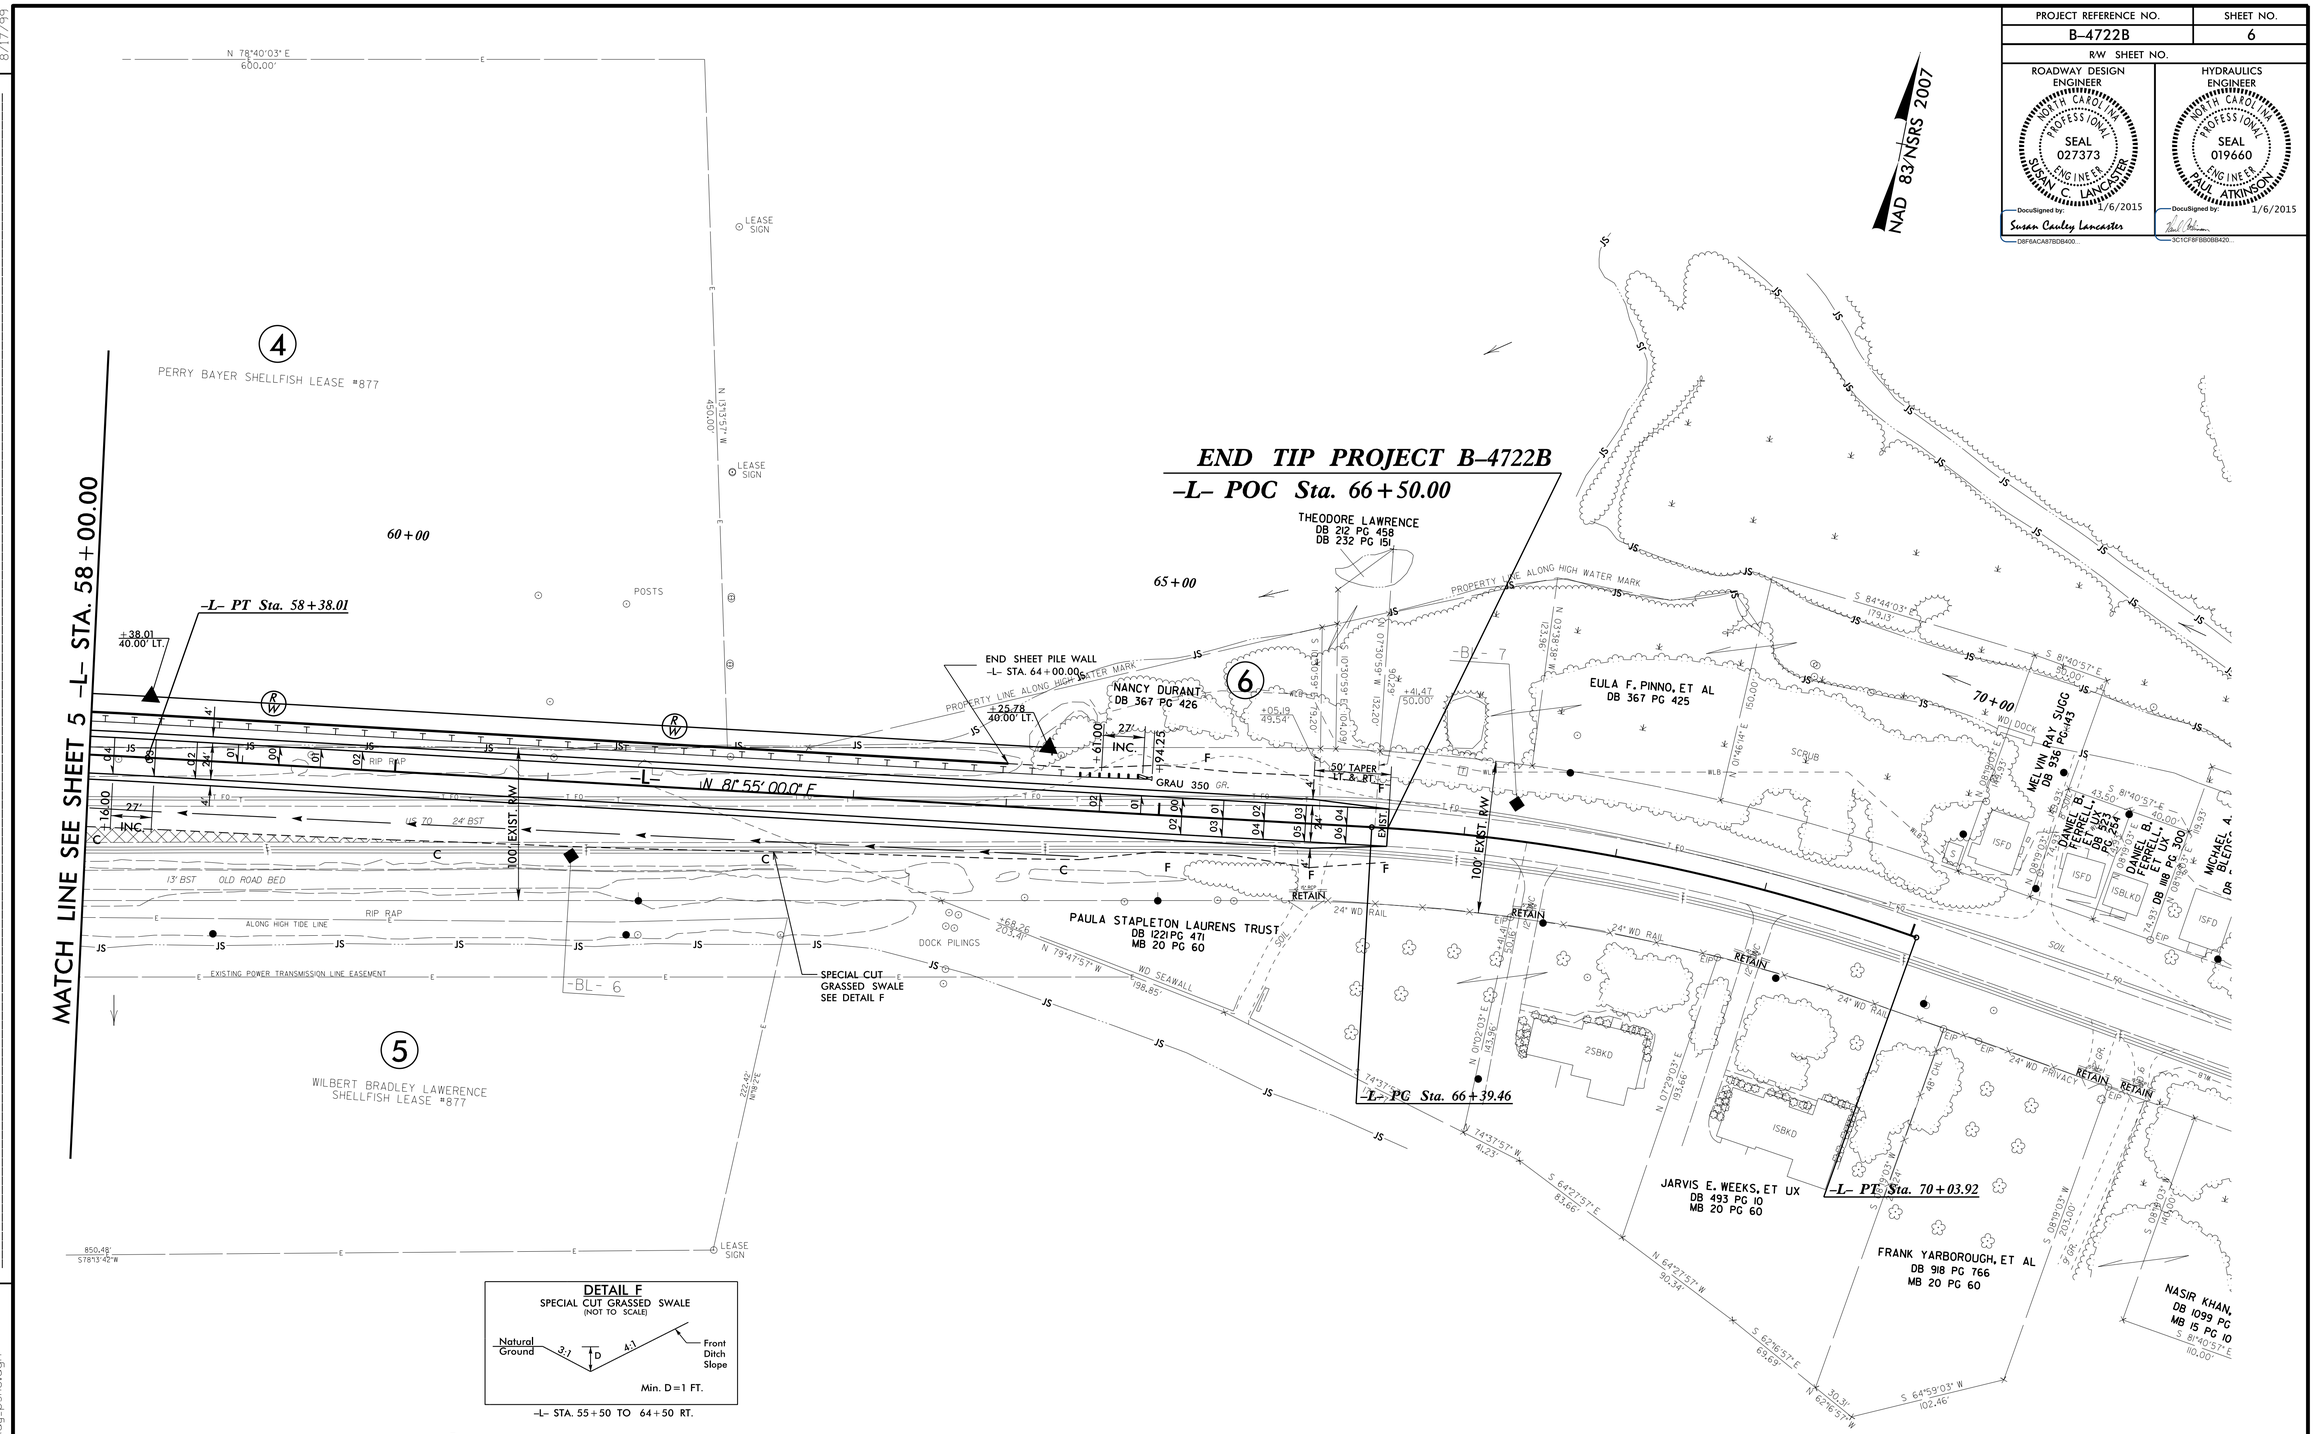

DETAIL F
SPECIAL CUT GRASSED SWALE
(NOT TO SCALE)

-L- STA. 55+50 TO 64+50 RT.

-L-

PI Sta 57+24.59	PI Sta 68+22.94
△ = 3° 15' 00.0" (RT)	△ = 16° 24' 03.3" (RT)
D = 1° 25' 56.6"	D = 4° 30' 00.5"
L = 226.89'	L = 364.45'
T = 113.48'	T = 183.48'
R = 4,000.00'	R = 1,273.20'

NOTES

1) FOR -L- PROFILE, SEE SHEETS 7 AND 8

05-JAN-2015 16:58
R:\Roadway\Proj\B4722B_Rdy_psh6.dgn
$$$$USERNAME$$$$