PROJECT REFERENCE NO.	SHEET NO.
B-4722B	8

ROADWAY DESIGN ENGINEER
NORTH CAROLINA PROFESSIONAL SEAL 027373 ENGINEER SUSAN C. LANCASTER
DocuSigned by: Susan Cauley Lancaster 1/6/2015
DEF9A0AE87BD8400...

HYDRAULICS ENGINEER
NORTH CAROLINA PROFESSIONAL SEAL 019660 ENGINEER PAUL ATKINSON
DocuSigned by: 1/6/2015
3C1CF07B80BB420...

RIGHT DITCH ----------

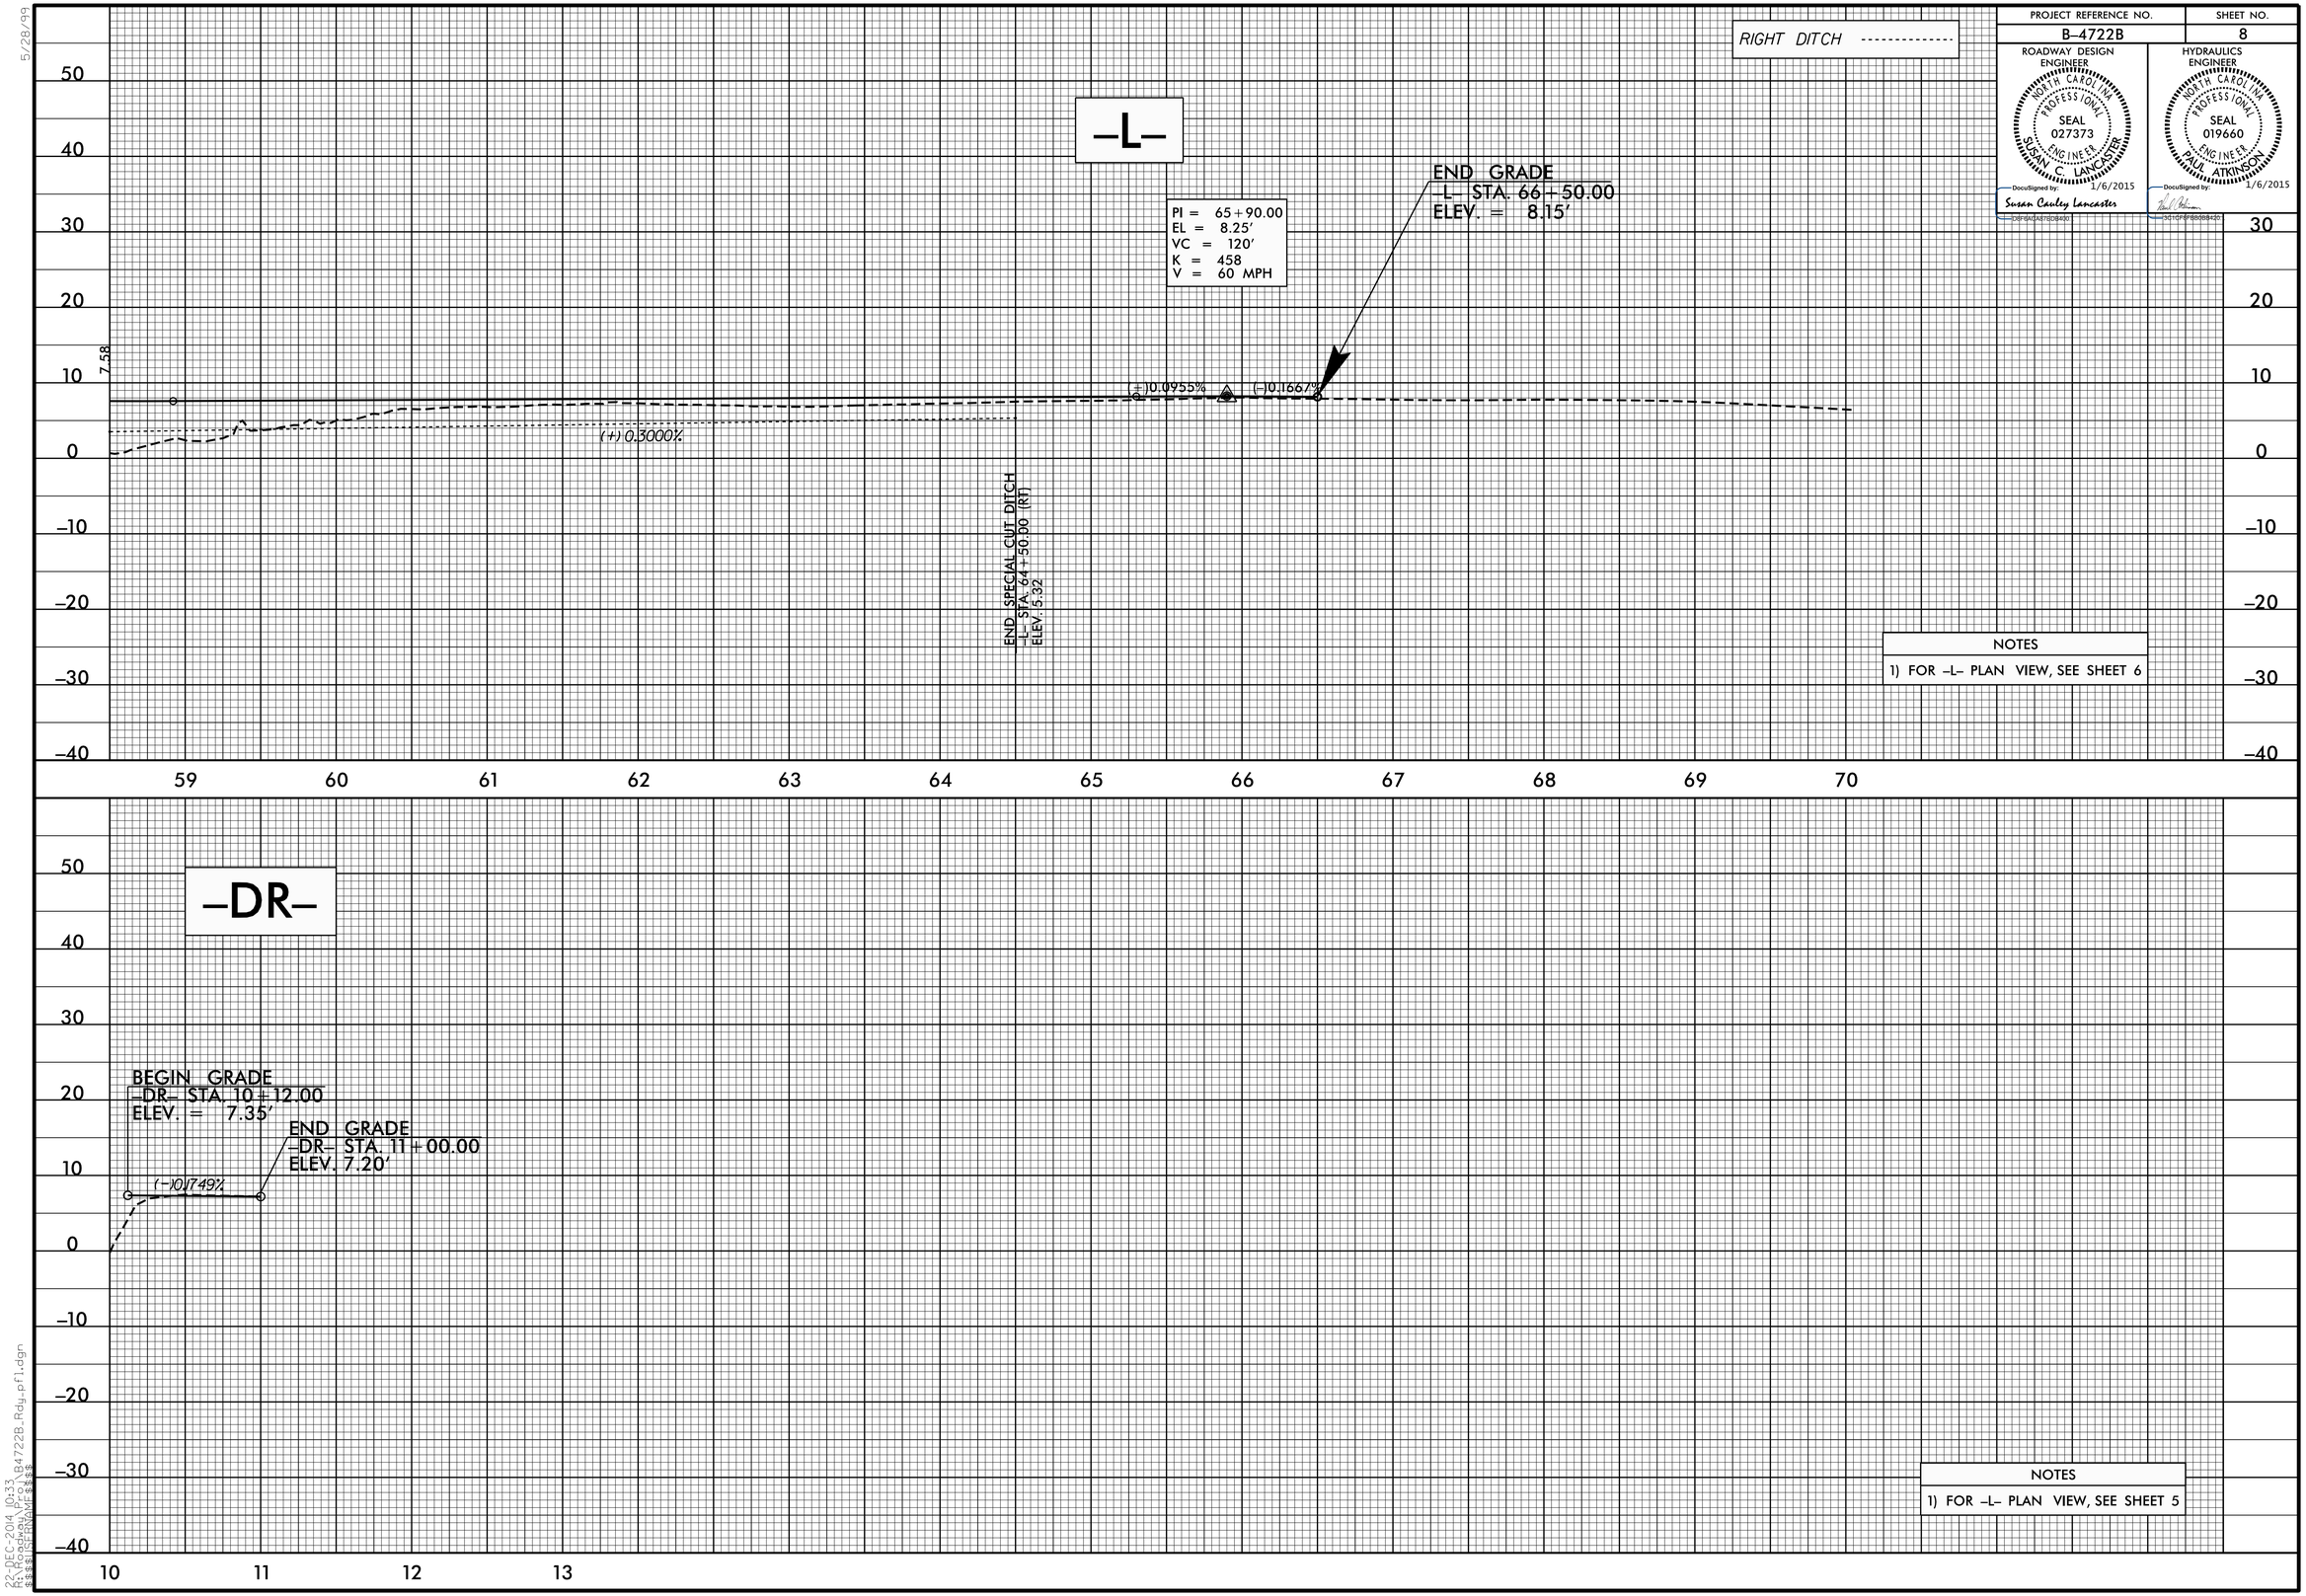

NOTES

1) FOR -L- PLAN VIEW, SEE SHEET 6

NOTES

1) FOR -L- PLAN VIEW, SEE SHEET 5

5/28/99

22-DEC-2014 10:33
R:\Roadway\Proj\B4722B_Rdy_prf1.dgn
$$$$USERNAME$$$$