PROJECT REFERENCE NO.	SHEET NO.
B-4722B	7

ROADWAY DESIGN ENGINEER
NORTH CAROLINA PROFESSIONAL SEAL 027373 ENGINEER SUSAN C. LANCASTER
DocuSigned by: Susan Cauley Lancaster 1/6/2015
DEF9AC1AE7B2B400...

HYDRAULICS ENGINEER
NORTH CAROLINA PROFESSIONAL SEAL 019660 ENGINEER PAUL ATKINSON
DocuSigned by: 1/6/2015
DC1CF8F1B0D8B420...

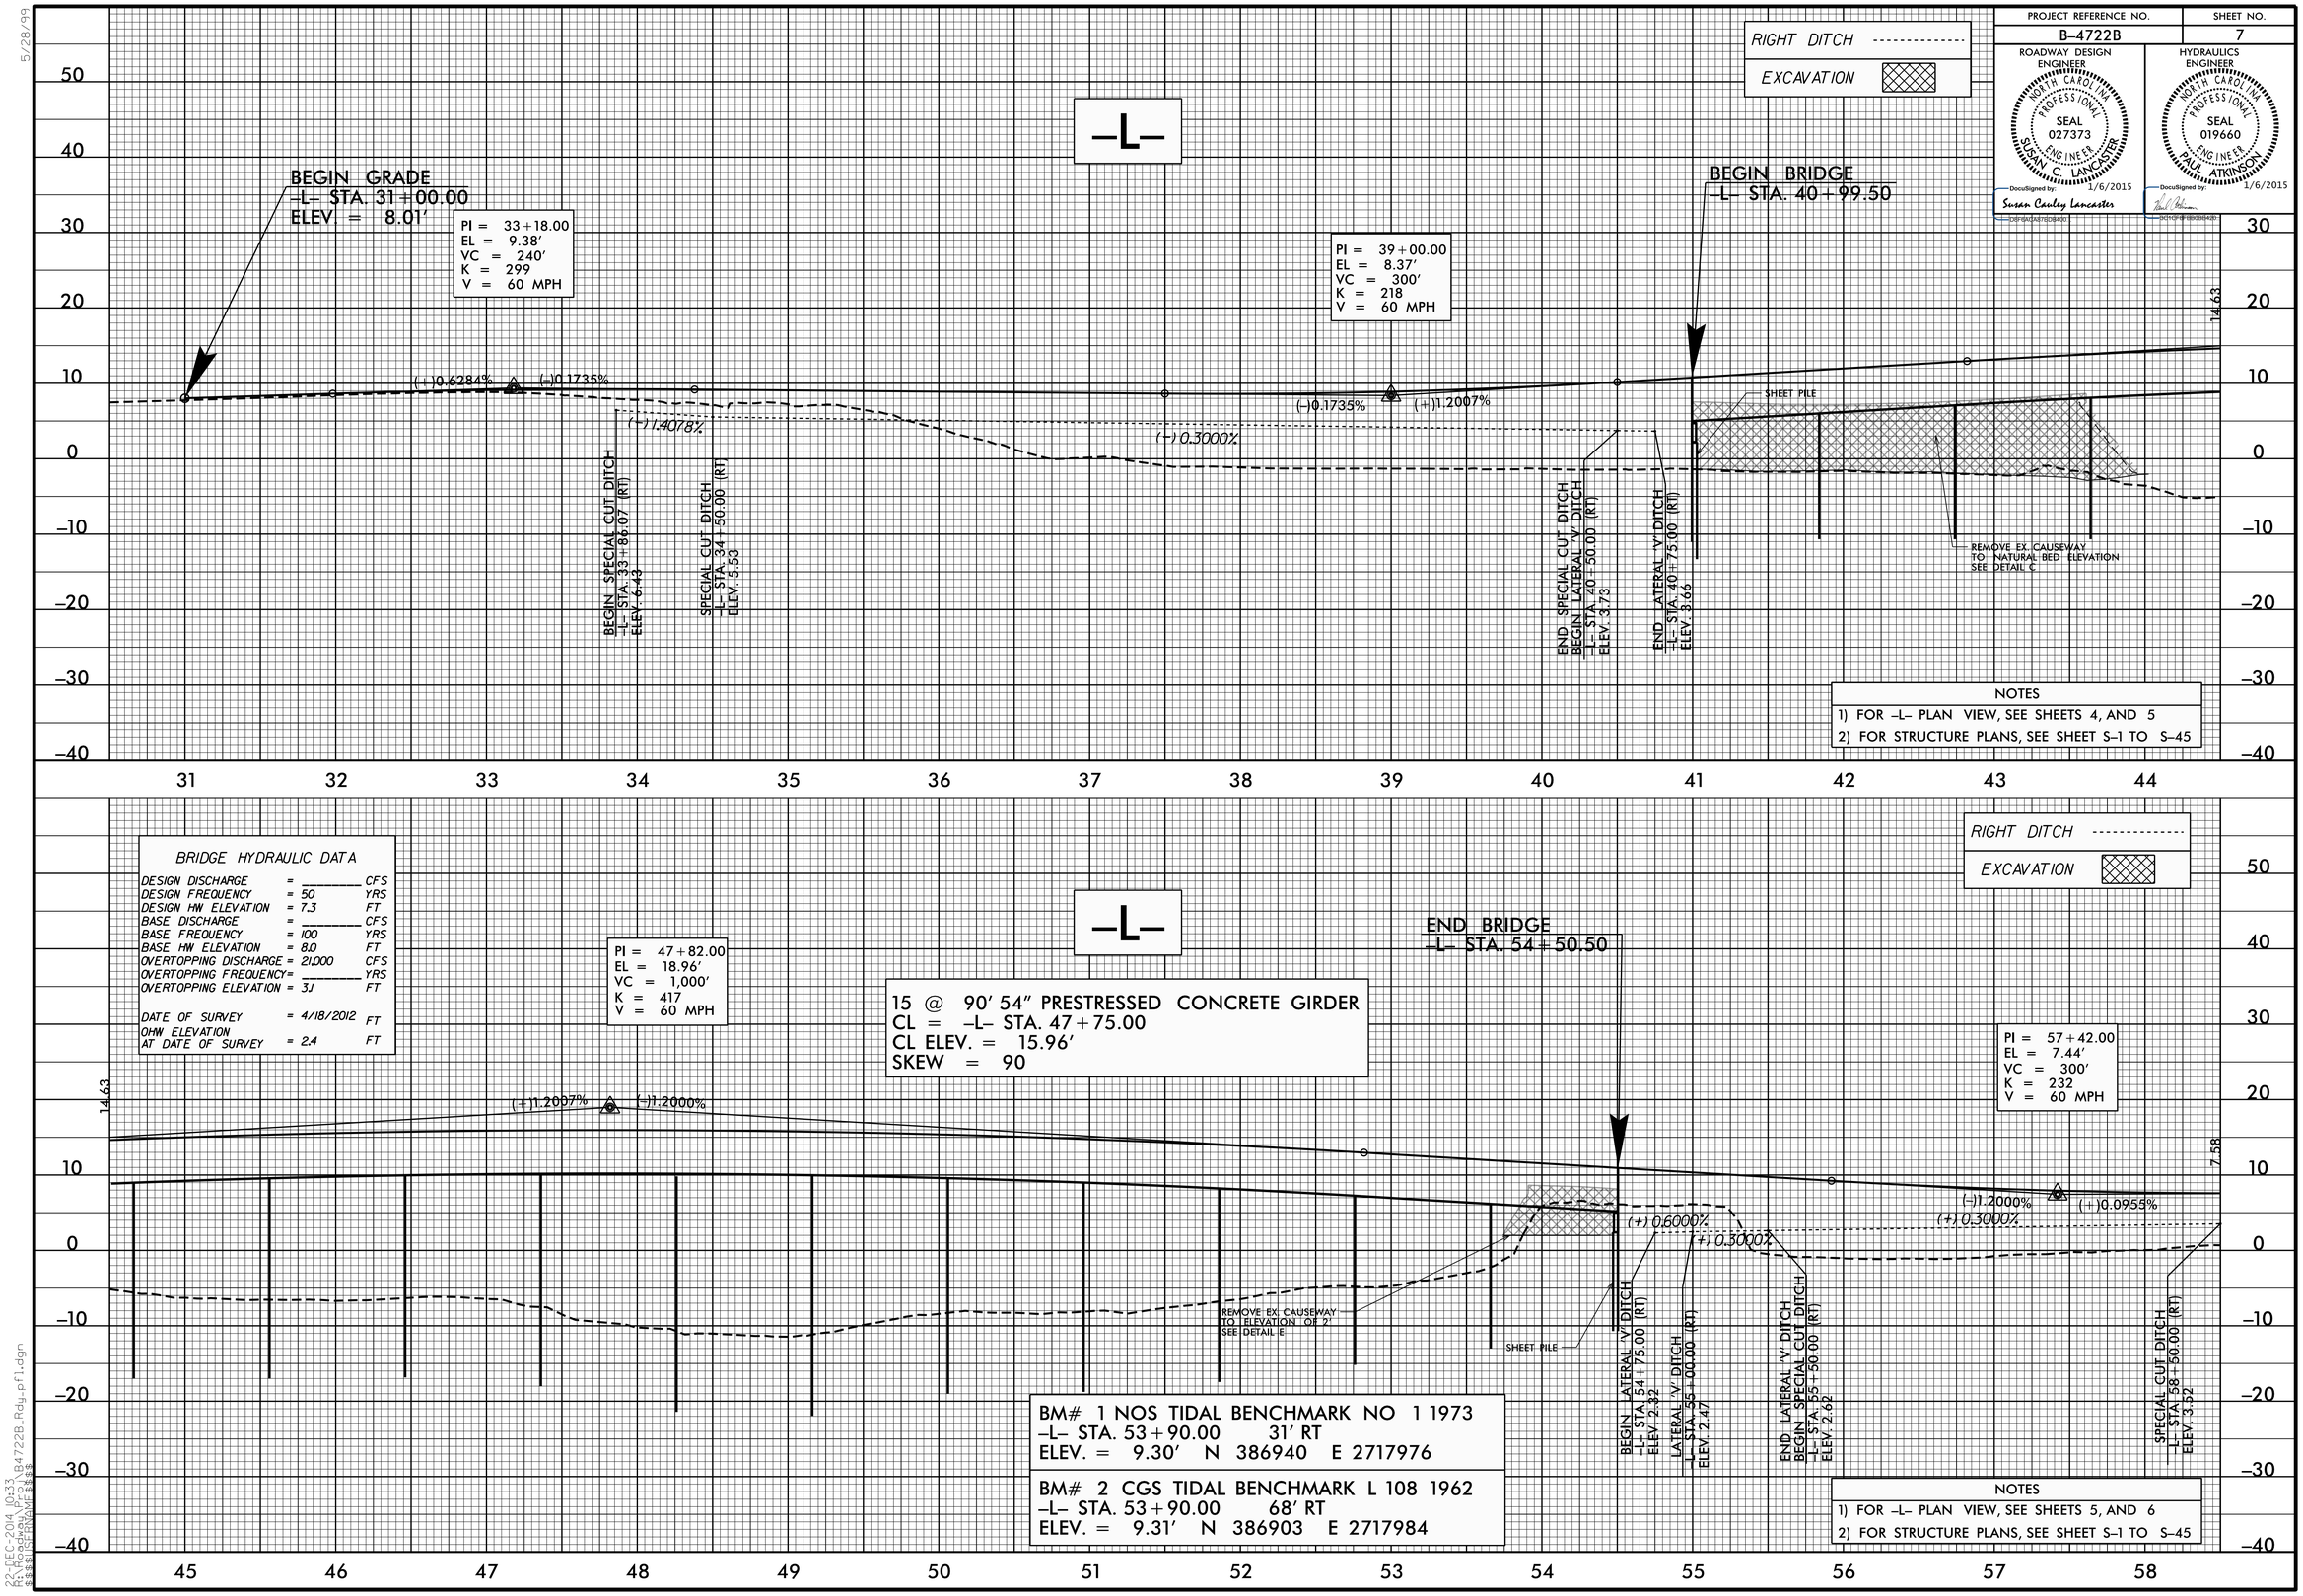

5/28/99

22-DEC-2014 10:33
R:\Roadway\Proj\B4722B_Rdy_pfl.dgn
$$$$USERNAME$$$$