PROJECT REFERENCE NO.	SHEET NO.
B-4722B	5
R/W SHEET NO.	

ROADWAY DESIGN ENGINEER
NORTH CAROLINA PROFESSIONAL SEAL 027373 ENGINEER SUSAN C. LANCASTER
1/27/2015
DocuSigned by: Susan Cauley Lancaster
D8F6ACA87BDB400...

HYDRAULICS ENGINEER
NORTH CAROLINA PROFESSIONAL SEAL 019660 ENGINEER PAUL ATKINSON
1/27/2015
DocuSigned by:
3C1CF8FBB0BB420...

REVISIONS

8/17/99

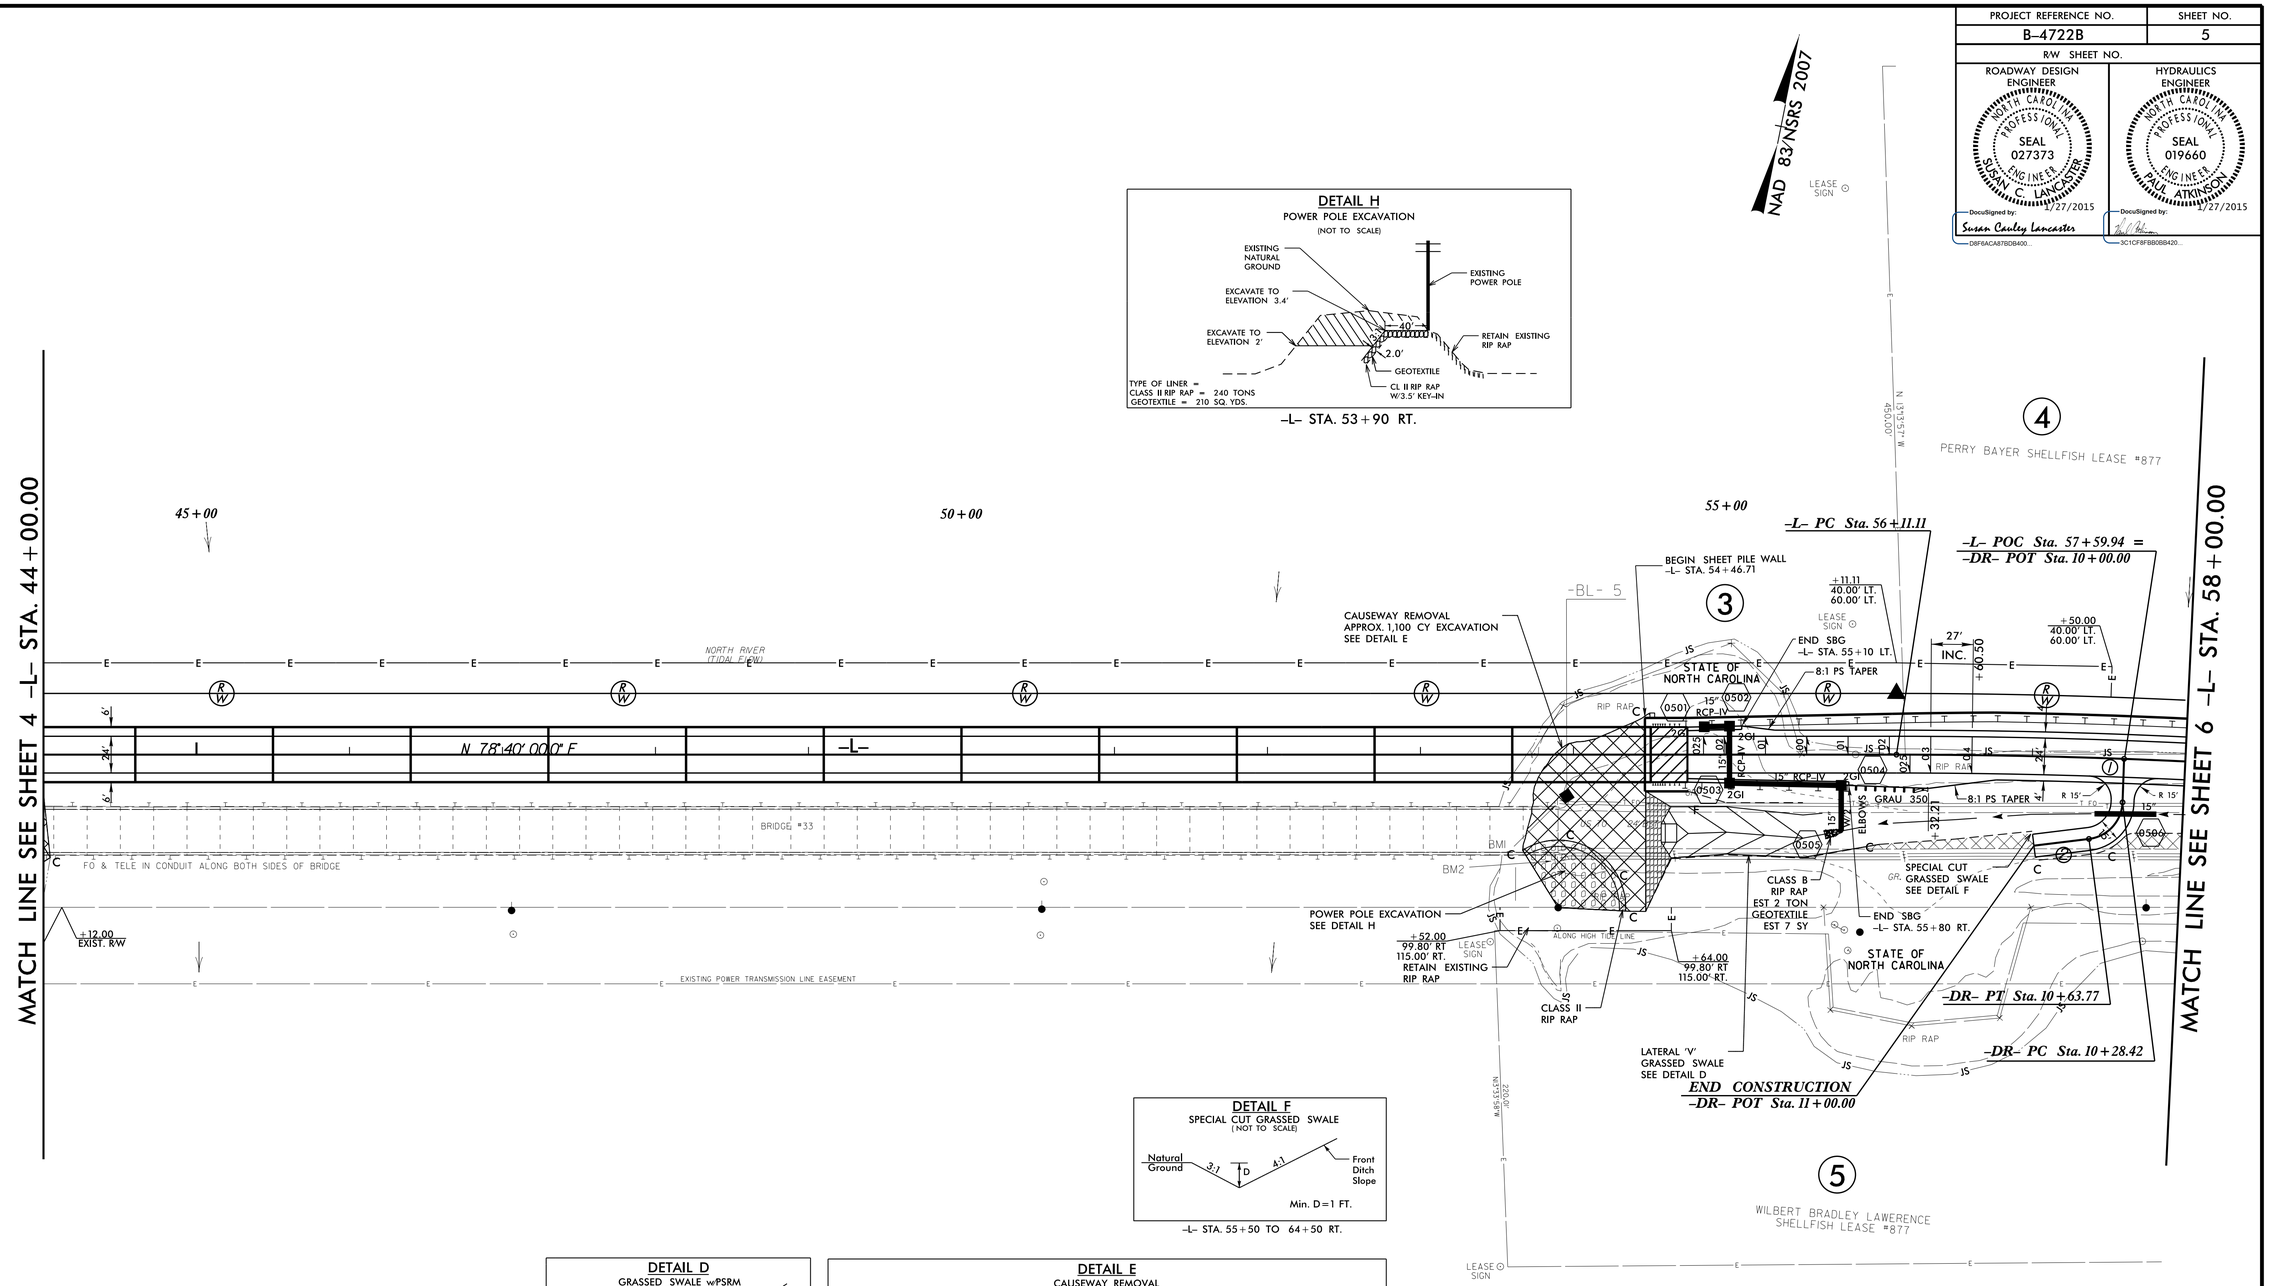

DETAIL H
POWER POLE EXCAVATION
(NOT TO SCALE)

-L- STA. 53+90 RT.

DETAIL F
SPECIAL CUT GRASSED SWALE
(NOT TO SCALE)

-L- STA. 55+50 TO 64+50 RT.

DETAIL D
GRASSED SWALE wPSRM
(NOT TO SCALE)

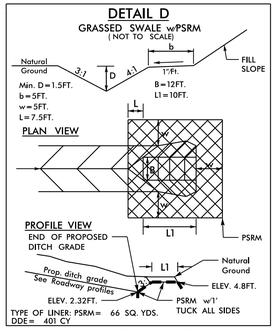

-L- STA. 54+57 TO 55+50 RT.

DETAIL E
CAUSEWAY REMOVAL
(NOT TO SCALE)

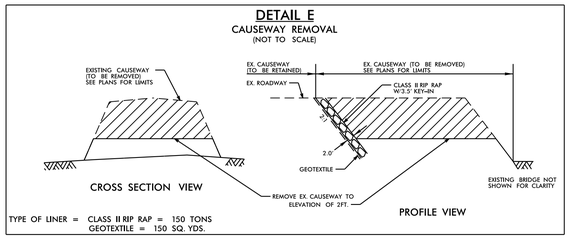

-L- STA. 53+62 TO 54+64 RT.

-L-

PI Sta 57+24.59
Δ = 3° 15' 00.0" (RT)
D = 1° 25' 56.6"
L = 226.89'
T = 113.48'
R = 4,000.00'

-DR-

PI Sta 10+49.78
Δ = 81° 01' 17.0" (RT)
D = 229° 10' 59.2"
L = 35.35'
T = 21.36'
R = 25.00'
① S 9° 18' 32.0" E
② S 71° 42' 45.0" W

PAVEMENT REMOVAL

NOTES
1) FOR -L- PROFILE, SEE SHEET 7
2) FOR STRUCTURE PLANS, SEE SHEETS S-1 TO S-45
3) PROPOSED INTERIOR BENT LOCATIONS ARE APPROXIMATE, SEE STRUCTURE PLANS

27-JAN-2015 08:33
R:\Roadway\Proj\B4722B_Rdy_psh5.dgn
$$USERNAME$$