PROJECT REFERENCE NO.	SHEET NO.
B-4722B	EC-6/CONST.6
R/W SHEET NO.	
ROADWAY DESIGN ENGINEER	HYDRAULICS ENGINEER

ENVIRONMENTALLY SENSITIVE AREA
SEE PROJECT SPECIAL PROVISIONS

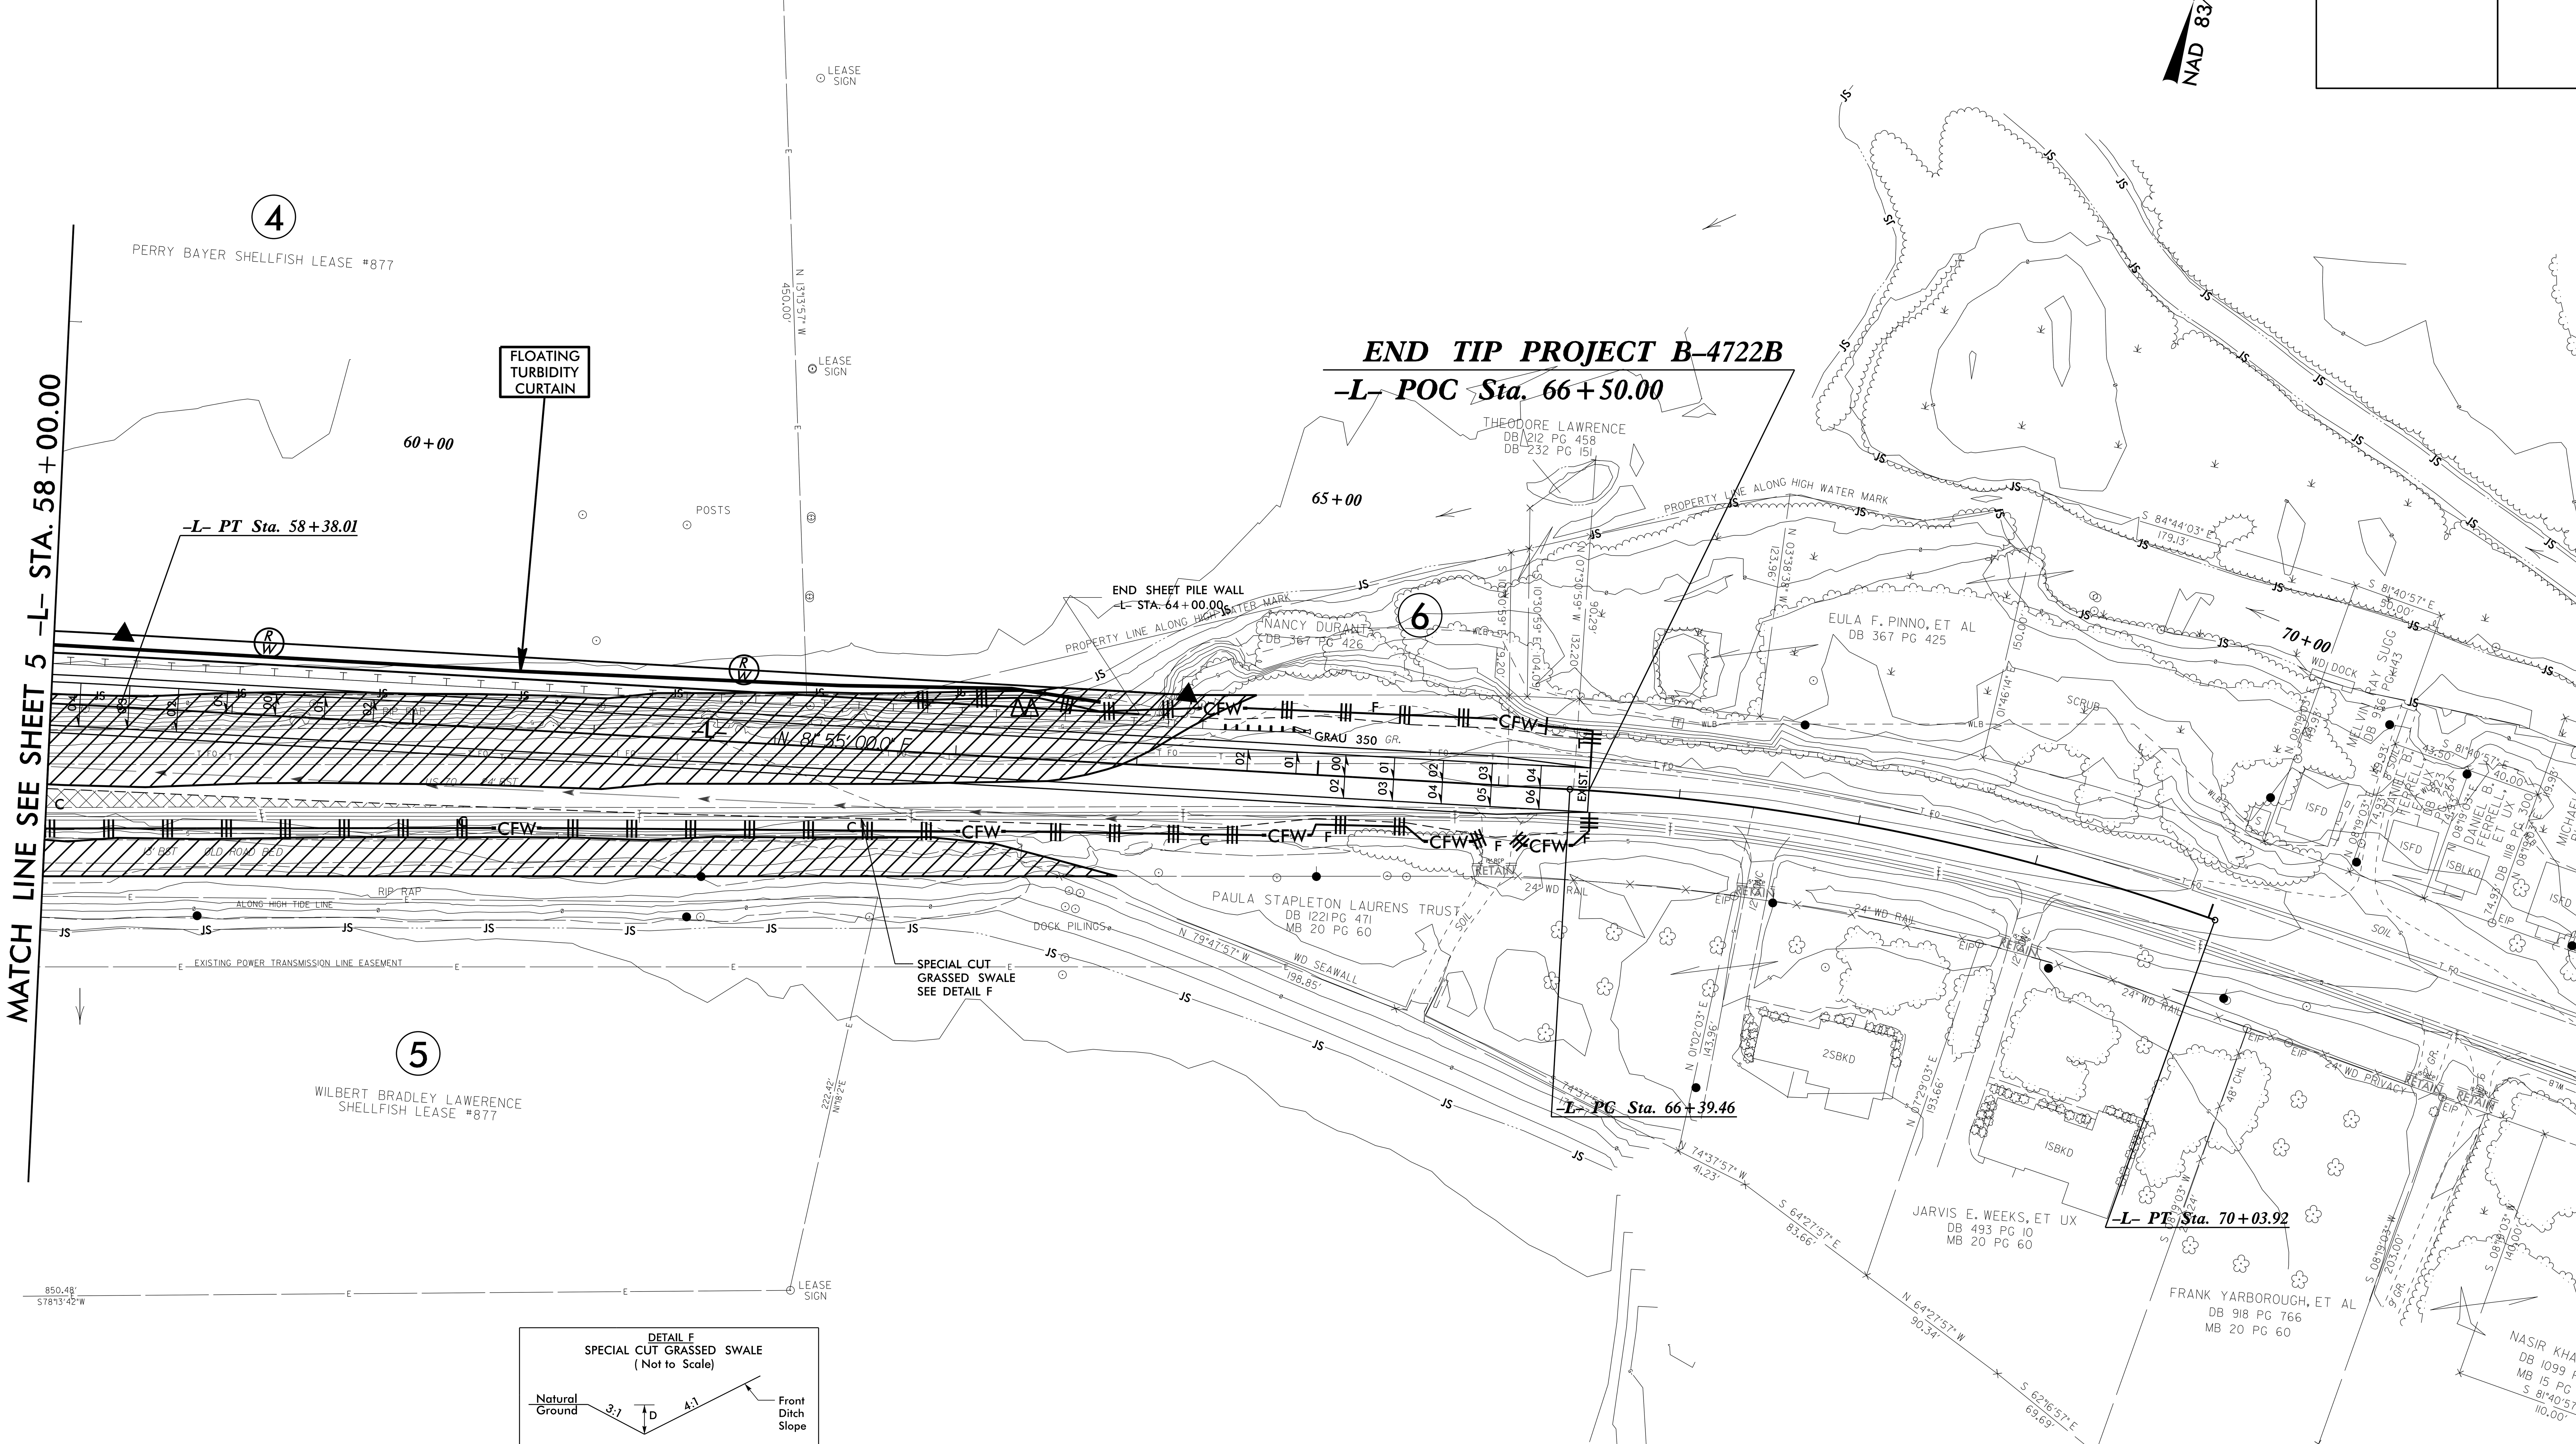

DETAIL F
SPECIAL CUT GRASSED SWALE
(Not to Scale)

Natural Ground — 3:1 — D — 4:1 — Front Ditch Slope

Min. D=1 FT.

-L- STA. 55+50 TO 64+50 RT.

CLEARING AND GRUBBING
EROSION CONTROL FOR
CONSTRUCTION SHEET 6

NOTE:
PLACE TEMPORARY ROCK SEDIMENT DAMS TYPE – B AND TEMPORARY ROCK SILT CHECKS TYPE – A AT DRAINAGE OUTLETS.

PAVEMENT REMOVAL

8/17/99

02-DEC-2014 13:27
R:\Environmental\Design\B-4722B_EC_psh6.dgn
wichandler1 AT RENV271416